
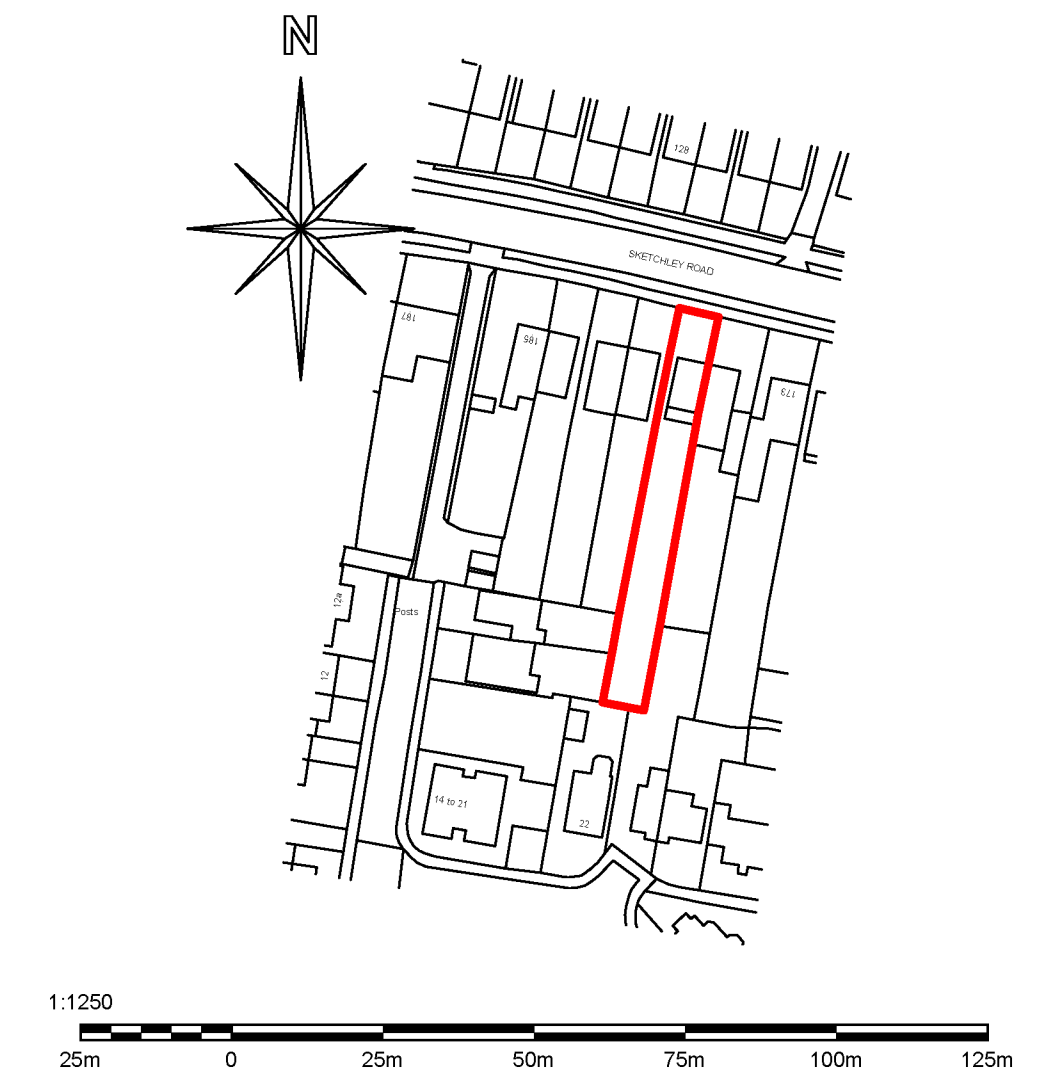
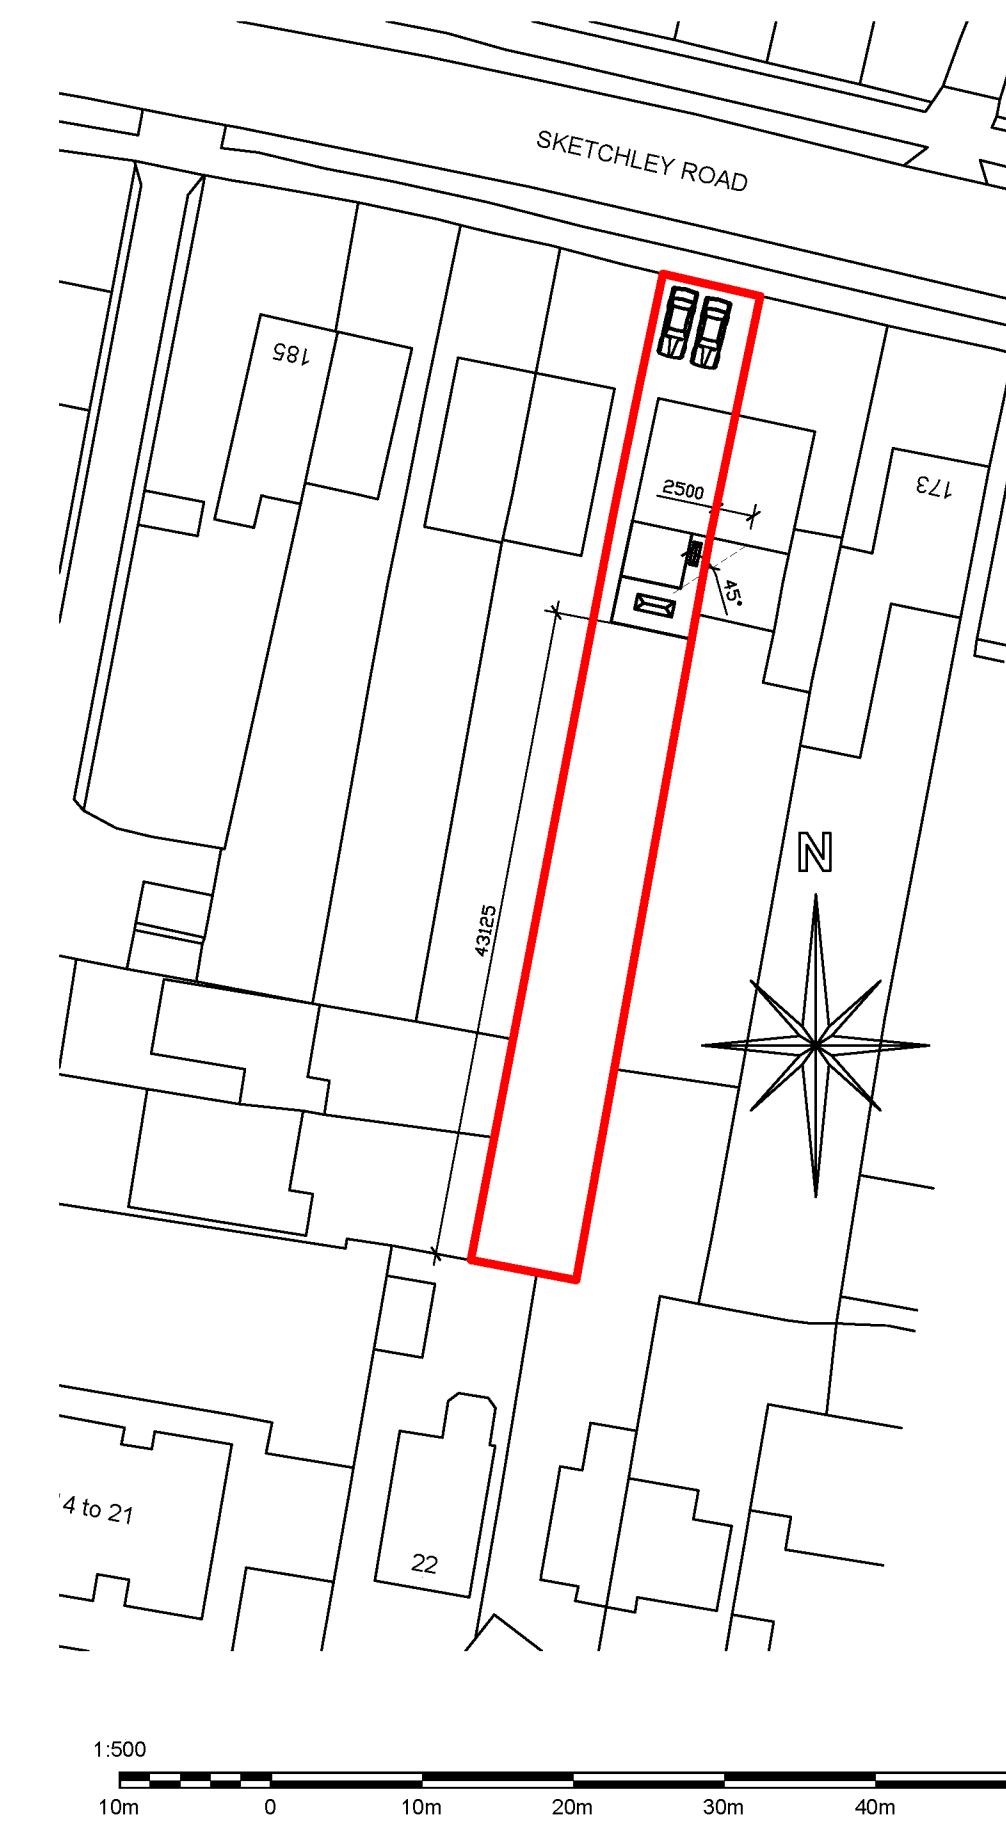
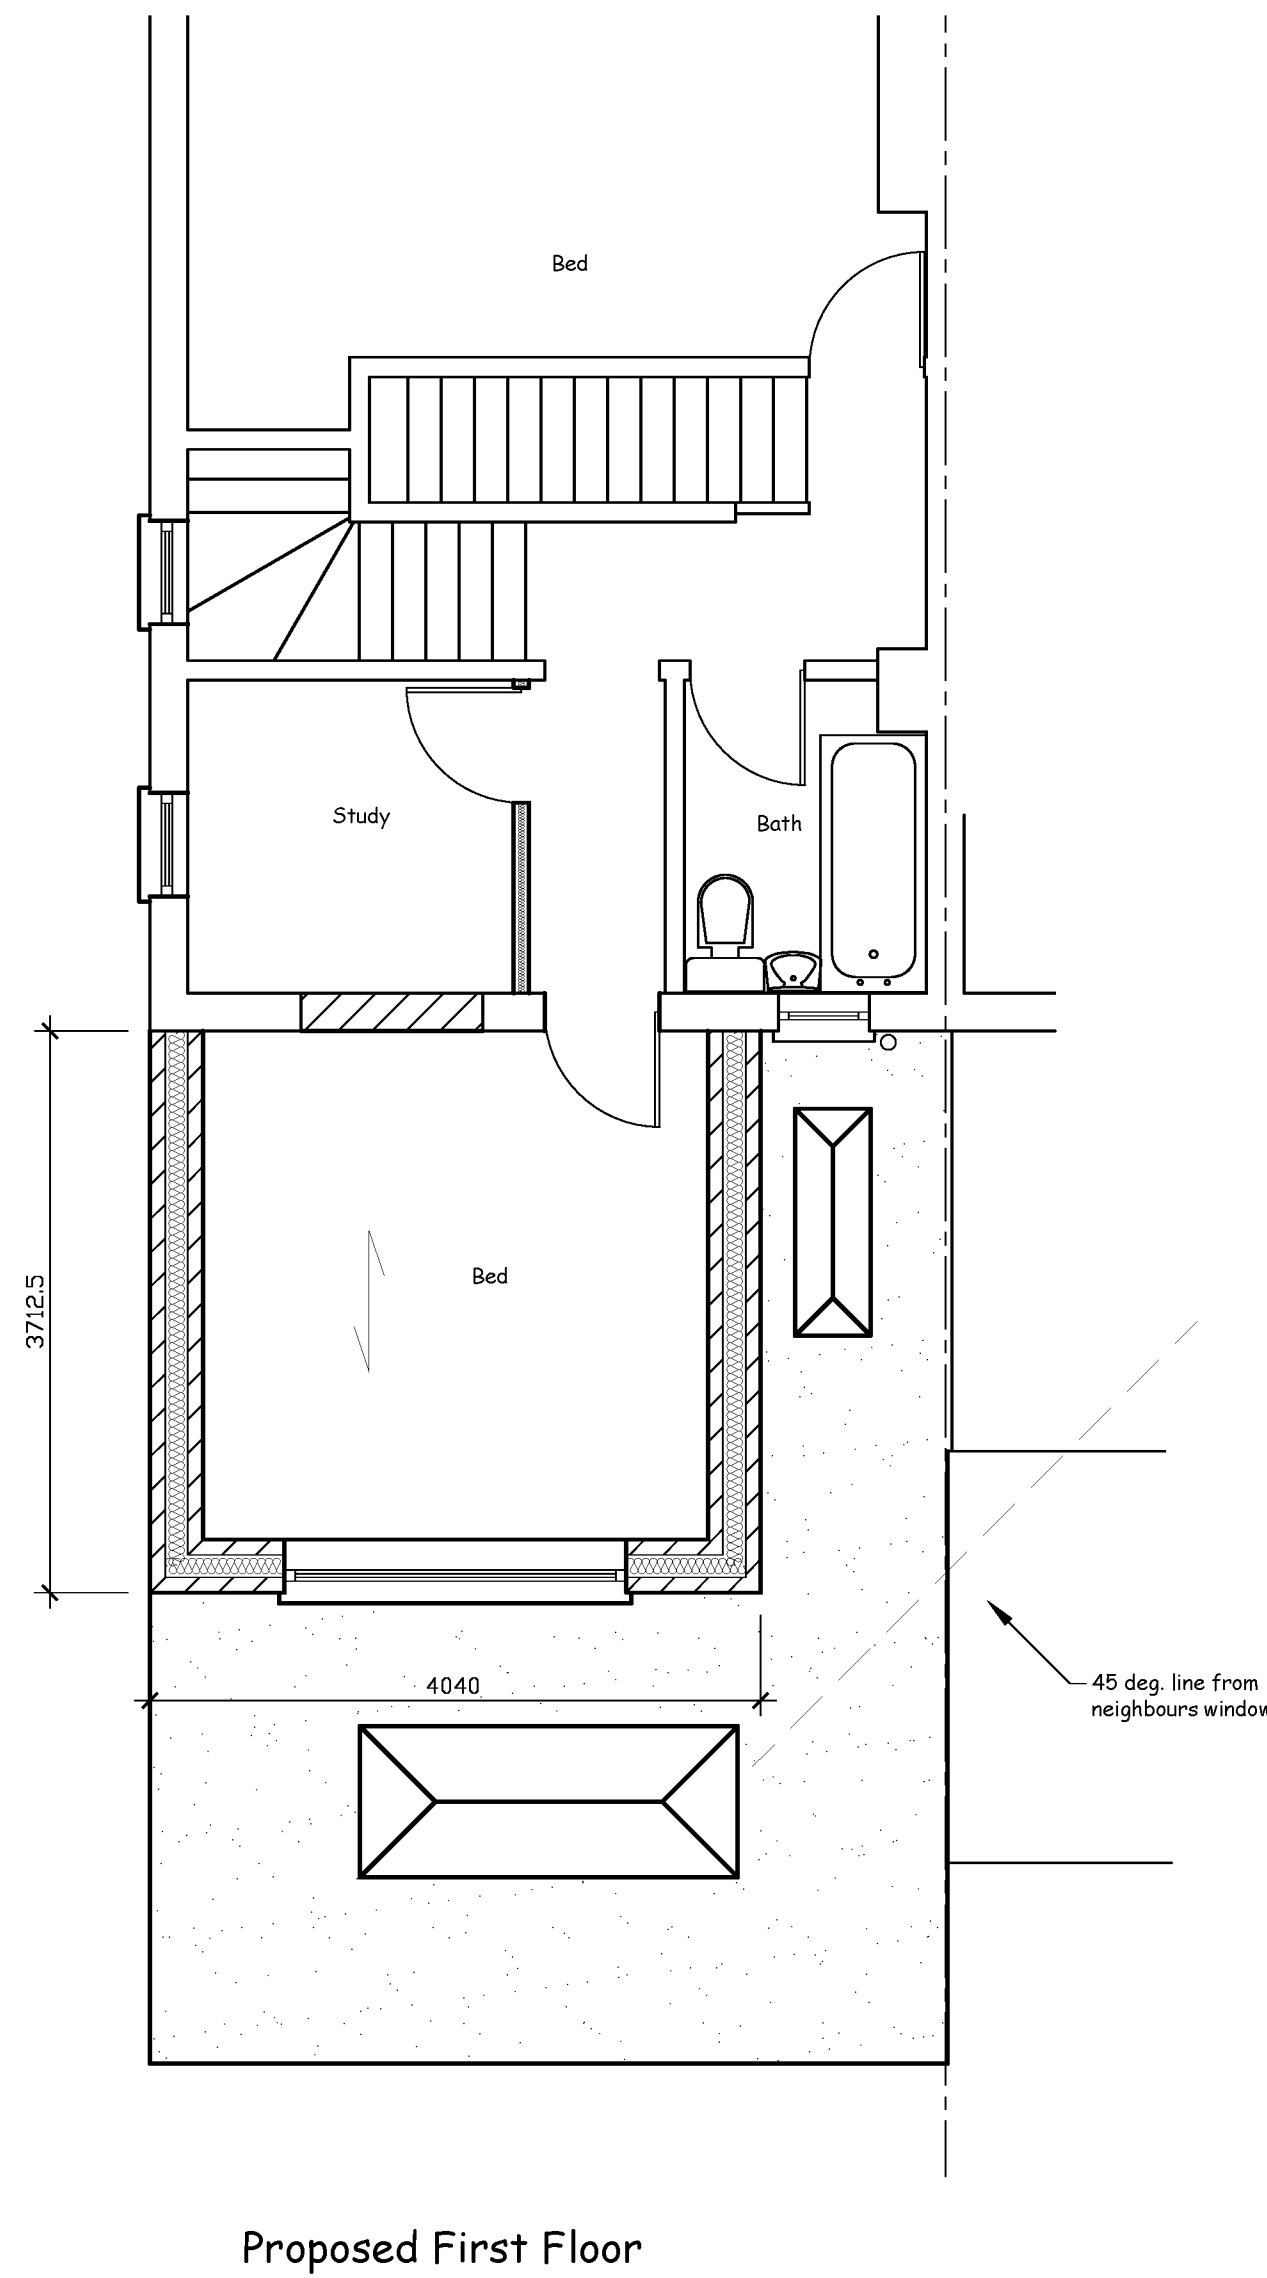
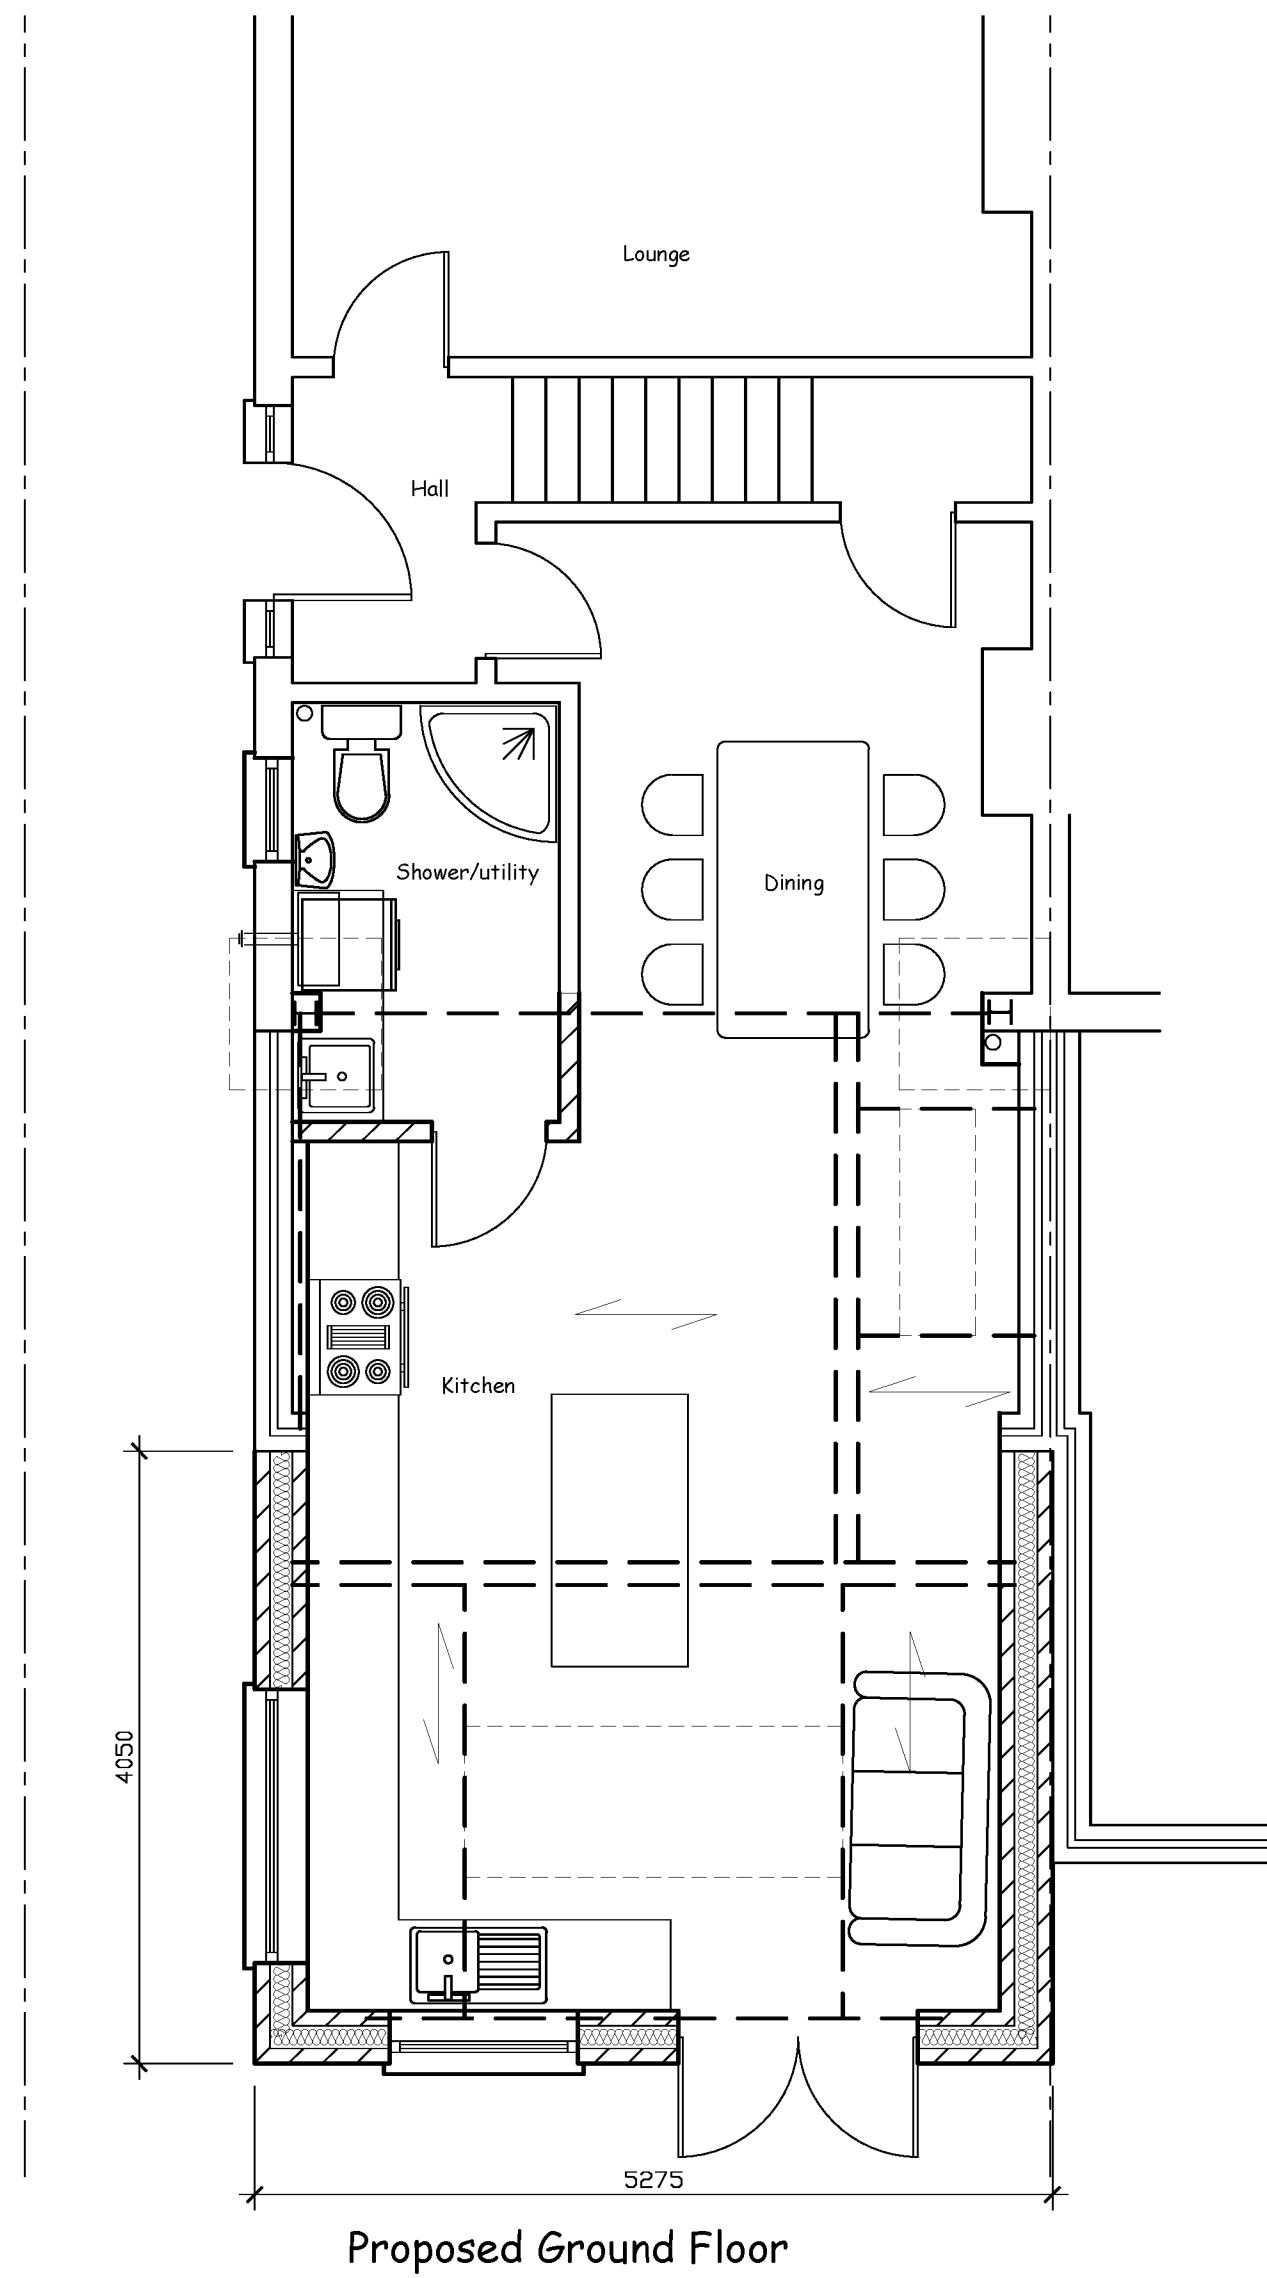
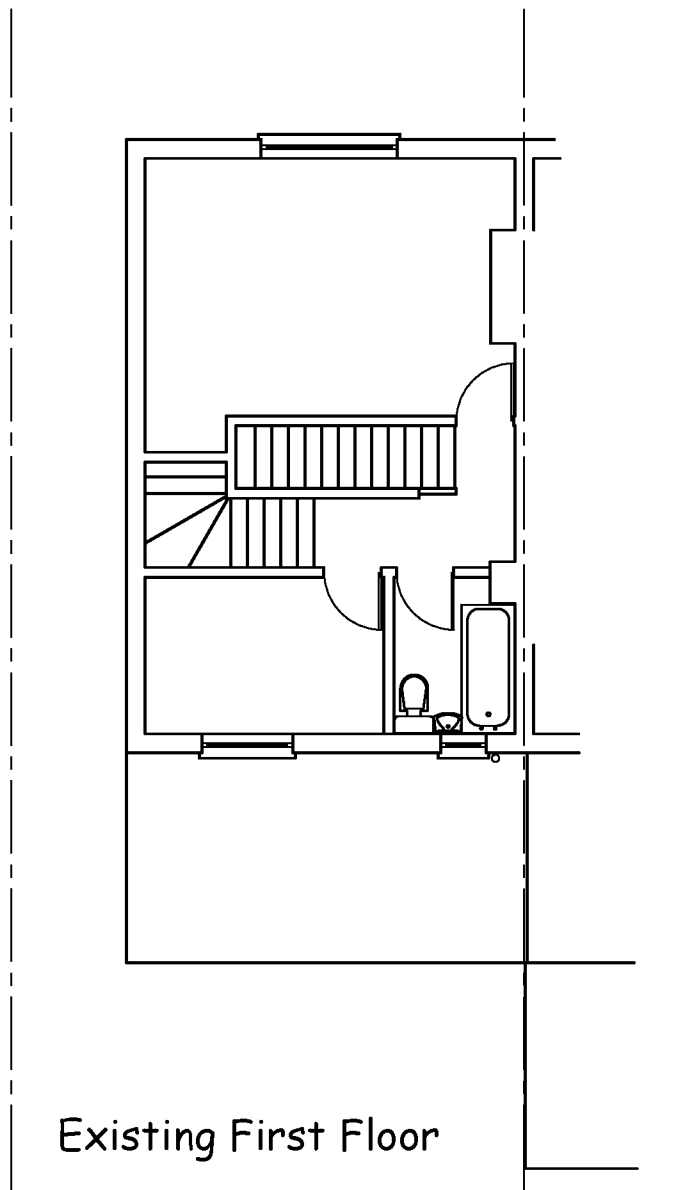


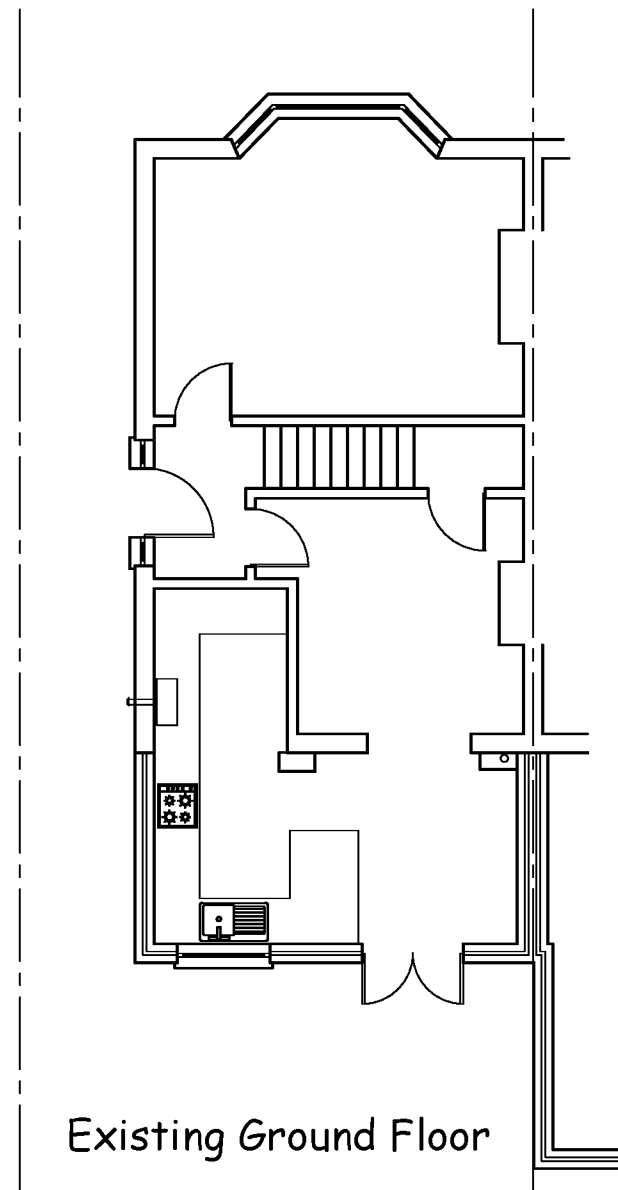

Revision - 10

Drawing prepared for the purpose of Planning Permission and/or Building Regulation approval.
All dimensions to be checked on site before works commence.
Internal room layouts and fittings to client's requirements.
Actual boundary lines to be confirmed on site between parties concerned prior to commencement of work and no part of the new construction to project over the boundary.
Underground services may have been assumed and therefore they should be located prior to commencement.

Project
Single Storey Extension To Rear Of Property
177 Sketchley Road
Burbage
Leicestershire
LE10 2DY

Drawing
Elevations and Plans

Drawing Ref: Planning 01
Scales 1:100, 1:50, 1:500 & 1:1250 at A1

Date August 2023



Barry Brooks Tel. 07879 655 641