




north elevation

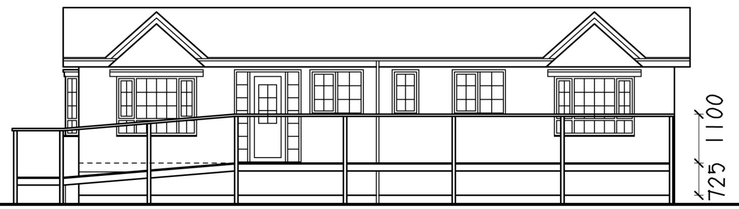


south elevation/
site section

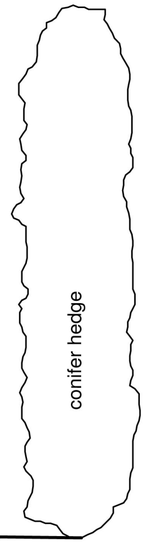

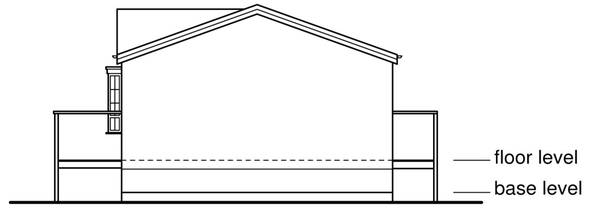

east elevation

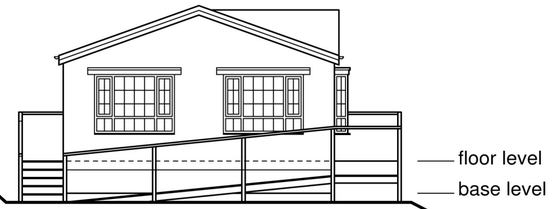


west elevation/
site section

datum 107.00


datum 107.00

pond

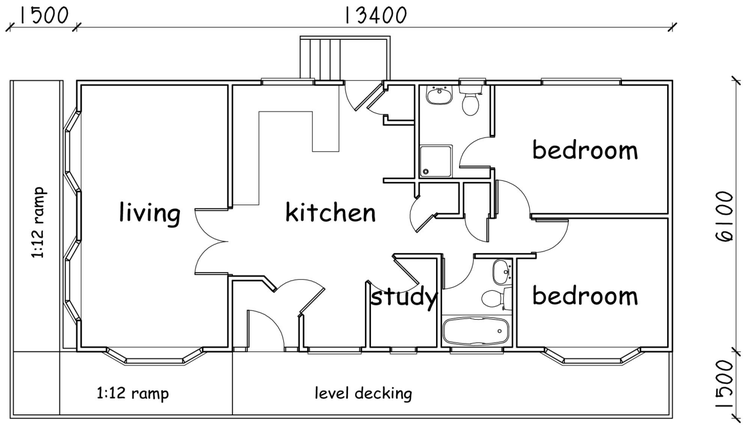

plan

grey lightweight roof tiles
white pvcu facias and bargeboards,
windows and doors.
cream coloured, textured wall coating
concrete base
natural stain timbers

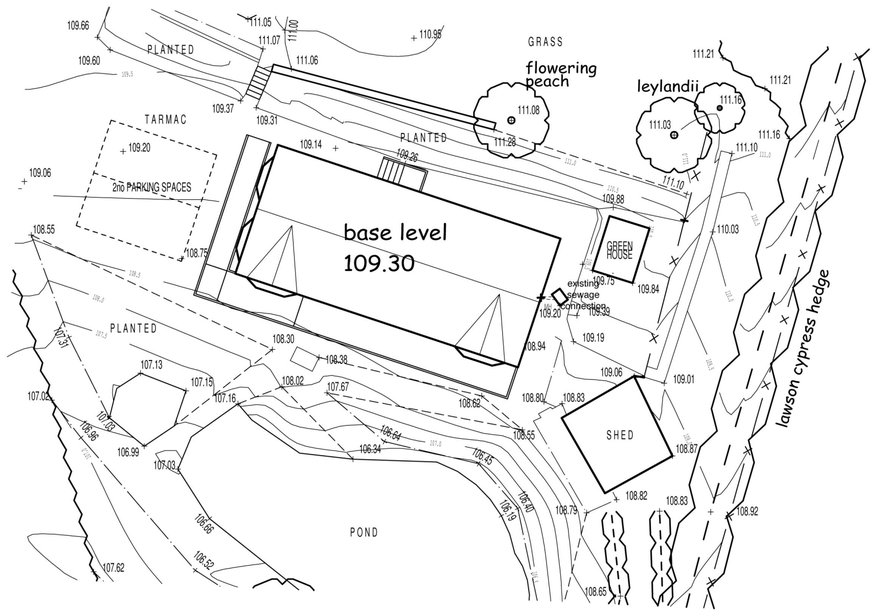

site plan 1:200

This drawing and the works and concepts depicted are the copyright of
The Redfern Kirton Partnership and may not be reproduced or made use of
without express written consent.
All heights, levels, sizes and dimensions must be checked on site
before work or manufacture commences. Do not scale from this drawing.
Any discrepancies must be reported to The Redfern Kirton Partnership.
This drawing must be read in conjunction with any related details
prepared by other Consultants or Specialists.

New Dwelling at
Knoll Farm, Forest Road
Markfield LE67 9UN

The Redfern Kirton Partnership
Building Design Consultants
Braemar Court
1311E Melton Road
Syston
Leicester
LE7 2EN
Tel/Fax. 0116 2600602

revisions

drg. no. 1481/1

scale 1:100,1:200

date 10/2/09

A2