
PROPOSED DEVELOPMENT AT MAIN STREET

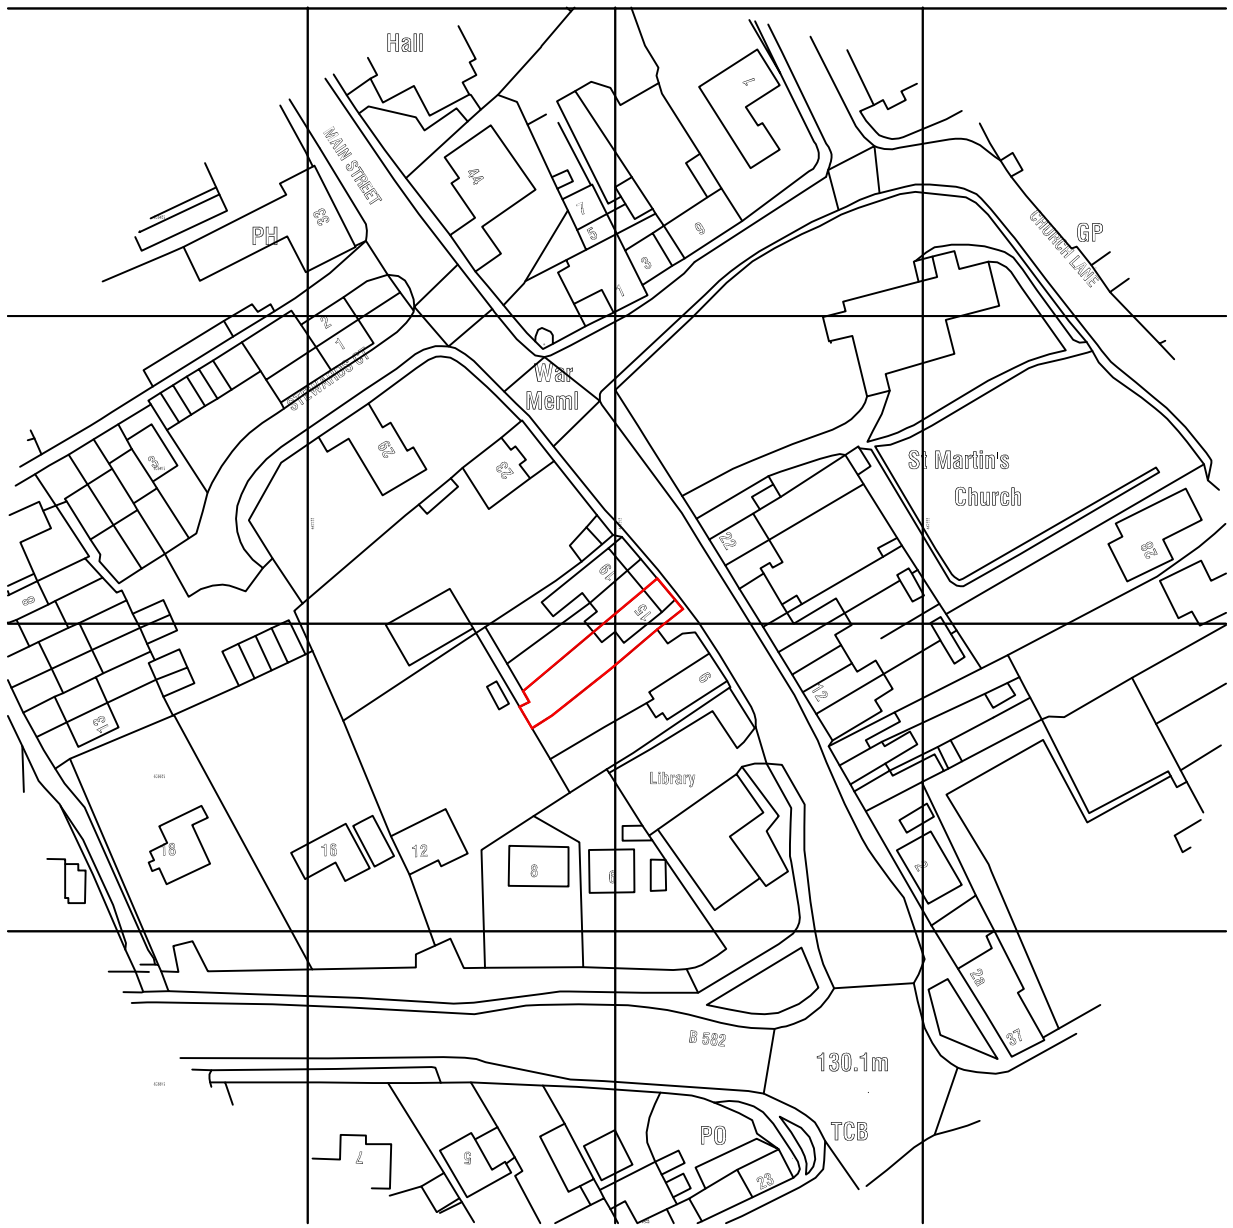

LOCATION PLAN (SCALE 1:1250)



BLOCK PLAN (SCALE 1:500)

LOCATION AND BLOCK

NORTH

Revision:	Amendment Description:	Initials:	Date:

The Martin Design Partnership
ARCHITECTURAL DESIGN & CONSULTANCY | PROJECT MANAGERS | CDM COORDINATORS

Client Address: MR GRAEME HANSFORD 15 MAIN STREET DESFORD LEICESTERSHIRE LE9 9JT	**Project Address:** AS CLIENT ALTERATIONS AND EXTENSIONS 15 MAIN STREET
Project No: 0266/H/10	**Drawn By:** SM
Drawing No: 102	**Revision:**
Date: JUNE 2010	**Scale:** 1:1250/500
Drawing Title: LOCATION AND BLOCK PLAN	
Issue Type: PLANNING	**Checked By:** SM

Registered Office: The Factory, 33a Central Avenue, Wigston, Leicestershire, LE18 2AB
T: 0116 2812939 F: 0116 2887476
E: office@themdp.co.uk W: www.themdp.co.uk

NO DIMENSIONS ARE TO BE SCALED FROM THIS DRAWING. ALL DISCREPANCIES WITH THE DETAILS TO BE REPORTED AND CLARIFIED PRIOR TO COMMENCING WORKS ON SITE. IF IN DOUBT - ASK.
THIS DRAWING IS COPYRIGHT.

This drawing has been created in autoCAD - If in doubt ask

Defined scale set at A3 only