



FRONT ELEVATION

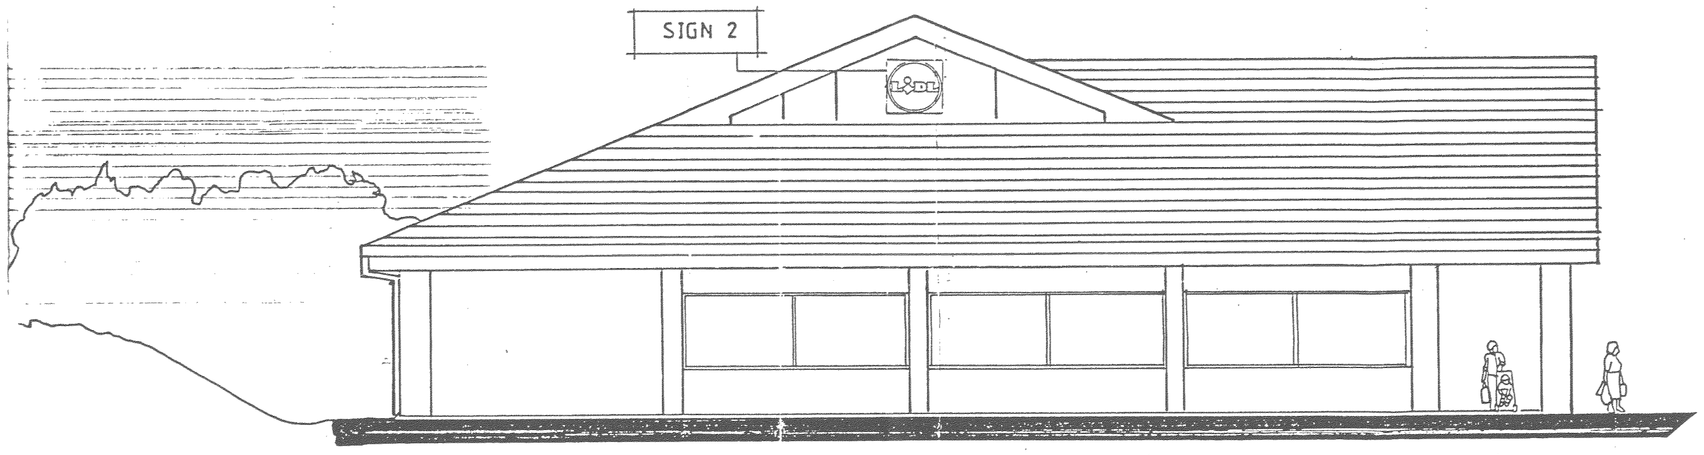

SIDE ELEVATION

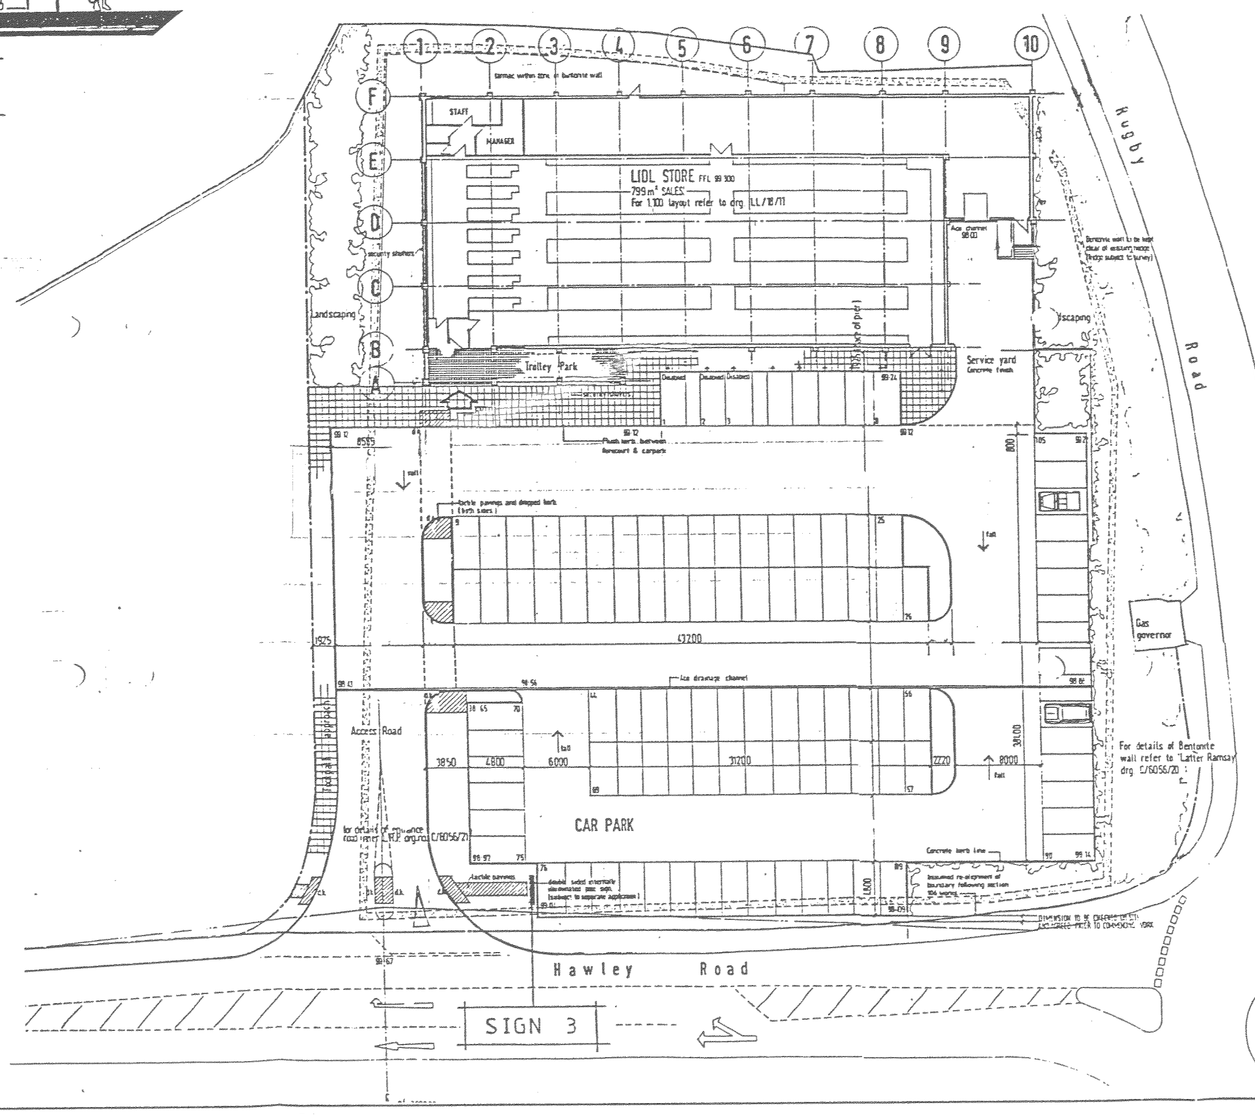

PACER REFERENCE						
METAL	ACRYLIC	PAINT	NEON	ASSEMBLY	SUB. CONT	ERECT

REVISIONS				
REV	DESCRIPTION	CLIENT APPROVAL	DWG	DATE
A	REPOSITIONING OF SIGN 3 TO ENTRANCE OF CAR PARK.			30.11.94

BS 5750	
CHECKED BY	DATE
CLIENT APPROVAL	DATE

ISSUE DISTRIBUTION

LOCATION

RUGBY RD, HINKLEY

DWG. No.	DRAWN BY
2006	MH

THIS DRAWING IS THE PROPERTY OF ASTLEY SIGNS LTD. THE USE OF WHICH IN PART OR IN WHOLE IS NOT PERMITTED WITHOUT PRIOR CONSENT OF ASTLEY SIGNS LTD.

Astley Signs

CLIENT: LIDL

DATE	SCALE
18.11.94	1:100

ASTLEY SIGNS LTD
Unit 1 Ocsavan Way
Team Valley Trading Estate
Gateshead Tyne & Wear NE11 0HZ
Tel: 091 491 0097
Fax: 091 491 0158