



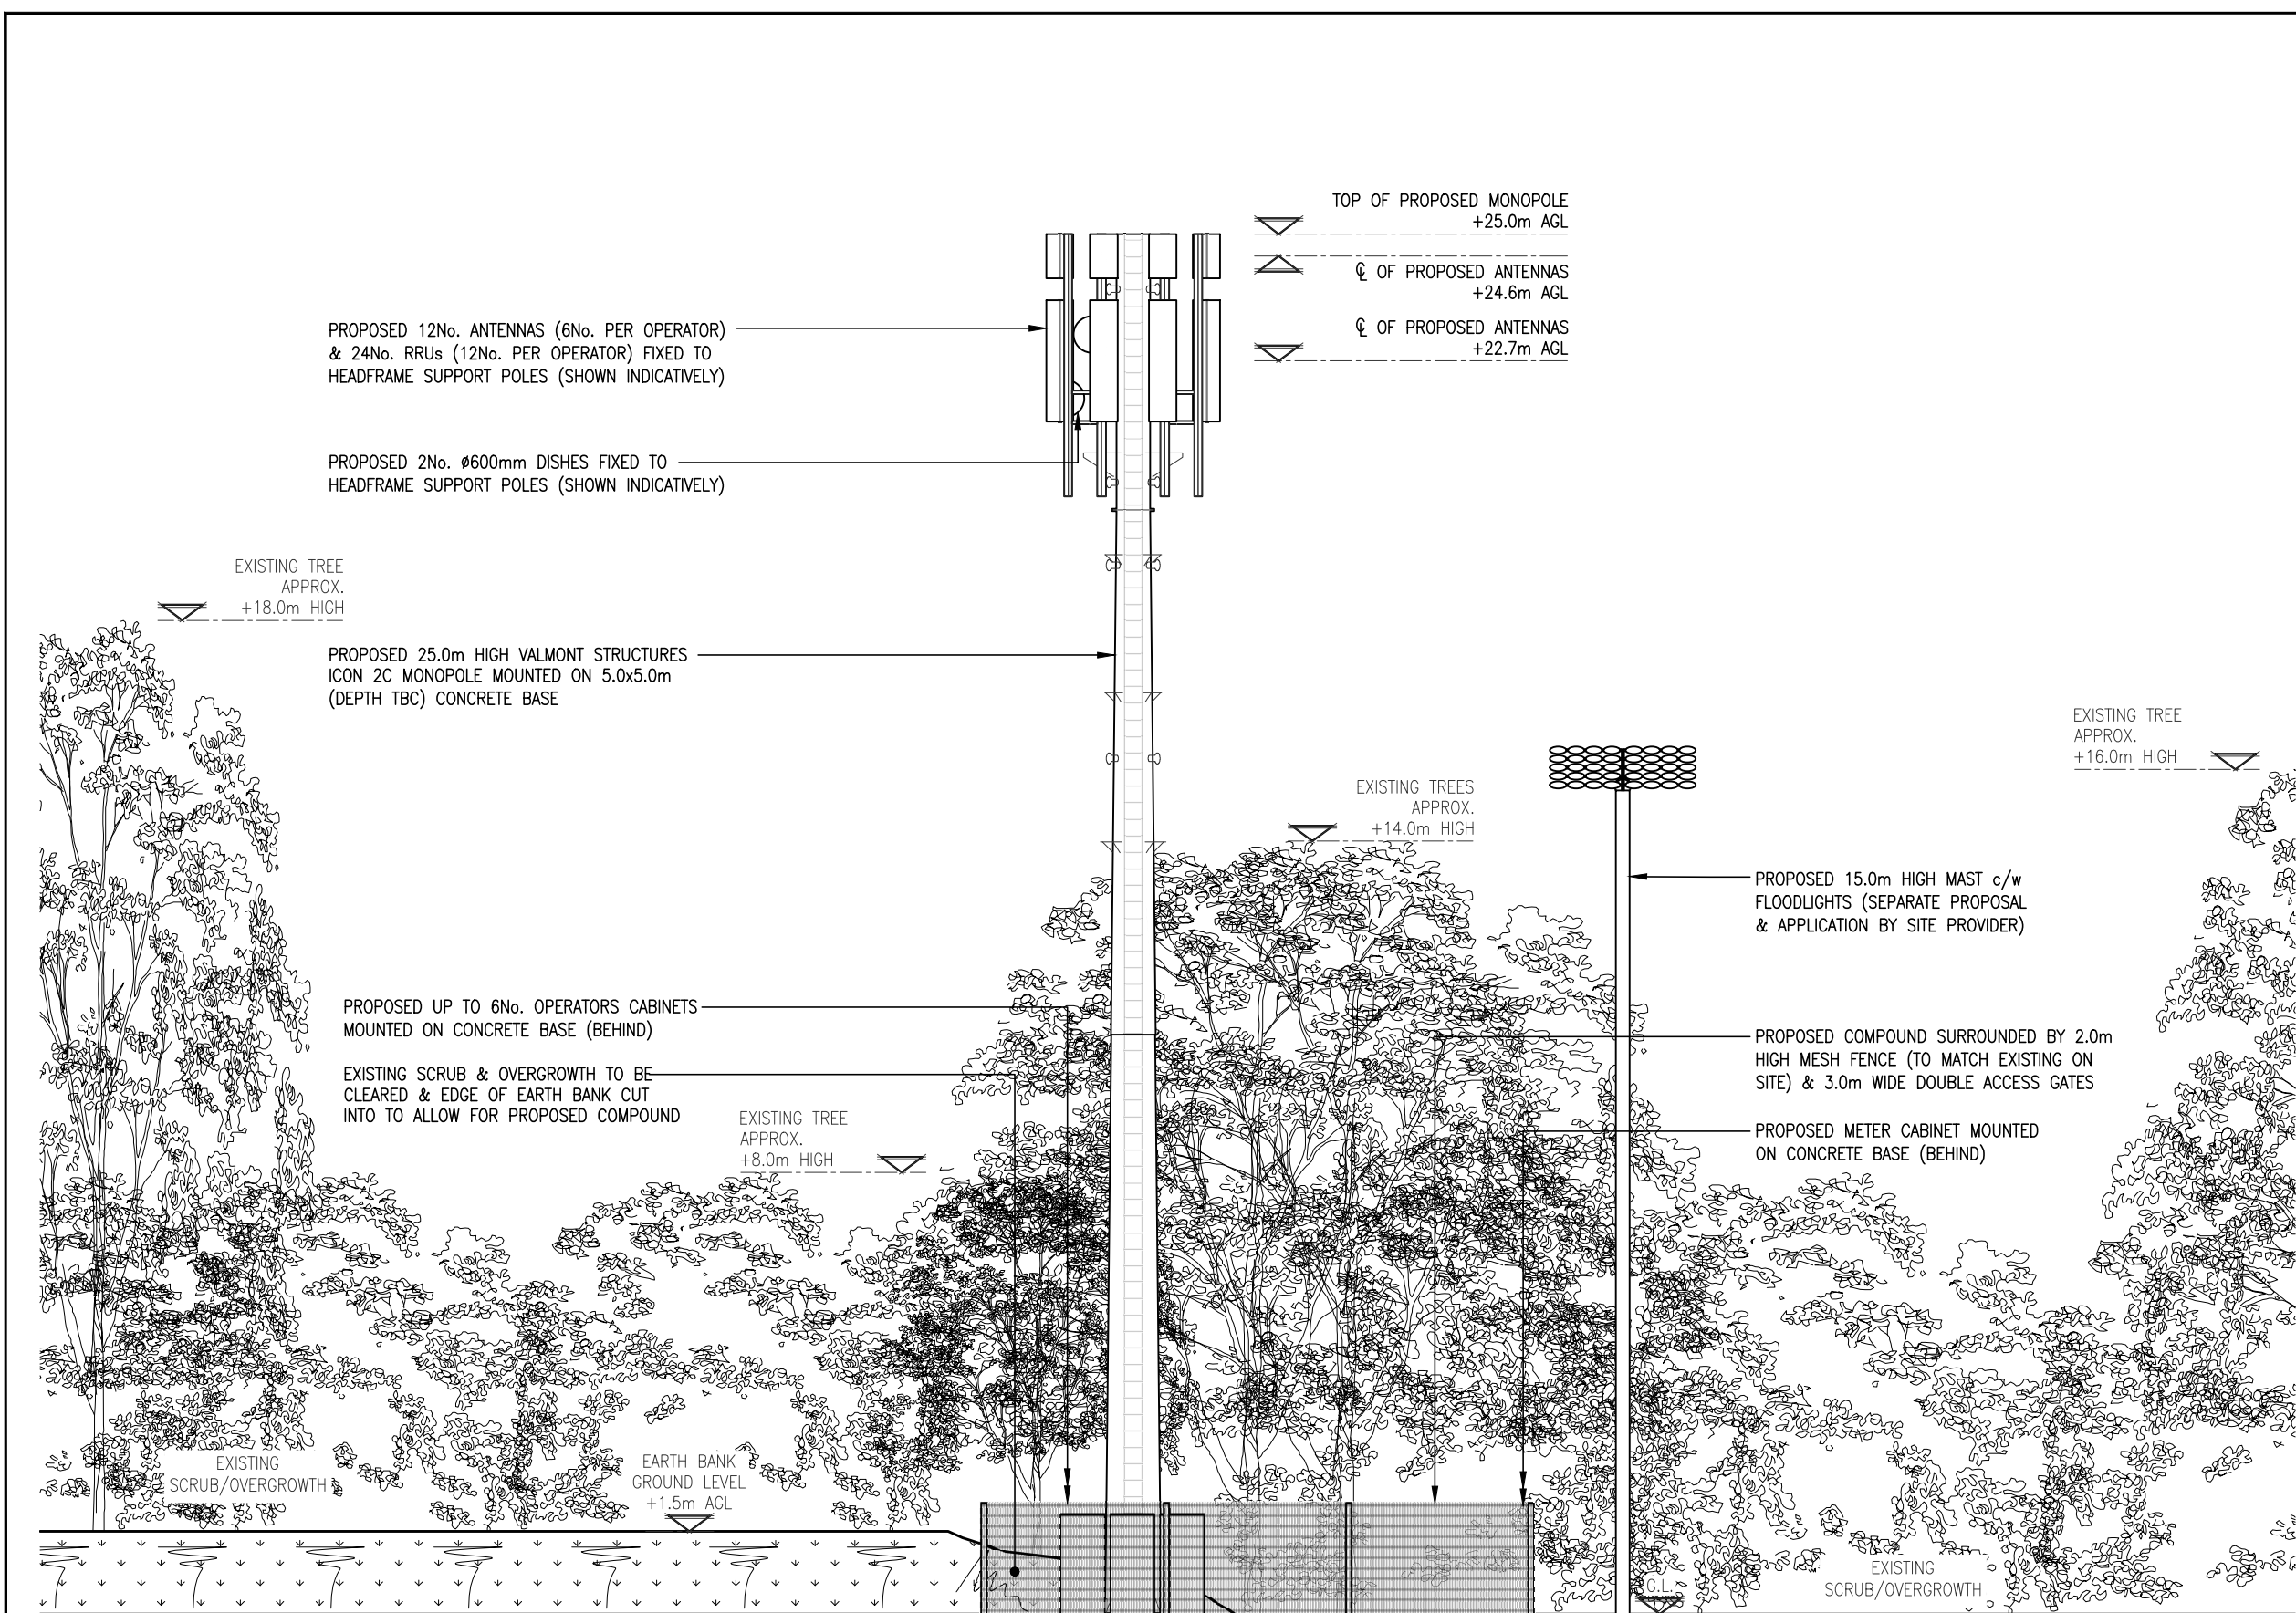

PROPOSED LOCATION, ANTENNA AND EQUIPMENT CABINETS ETC. IS ILLUSTRATIVE ONLY

PROPOSED SITE ELEVATION A
(SCALE 1:125)

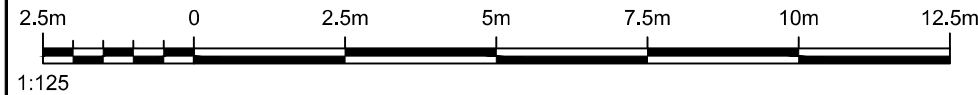

NOTES

B	Elevation B added & site provider proposals illustrated	DJF	JTP	13.08.26
A	Issued for Planning	DJF	JTP	21.07.26
REV.	MODIFICATION	BY	CHK	DATE



JT PROJECT LIMITED
WINDSOR COURT
9-13 OLTON ROAD
SHIRLEY, SOLIHULL
WEST MIDLANDS
B90 3NF
TEF: 0121 745 9489

ICON TOWER
INNOVATIVE INFRASTRUCTURE SOLUTIONS

ICON TOWER REFERENCE: GBR-LEC0008				
SITE NAME AND ADDRESS: RATBY SPORTS CLUB DES福德 LANE RATBY, LEICESTER LEICESTERSHIRE, LE9 2BR				
DRAWING TITLE: PROPOSED SITE ELEVATION A				
PURPOSE OF ISSUE: PLANNING				
DRAWING NUMBER: 302				
ENGINEER: D FIELDHOUSE		ORIGINAL SIZE: A3		REV. B
DRAWN: DJF	DATE: 21.07.26	CHECKED: JTP	DATE: 21.07.26	ISSUE: B