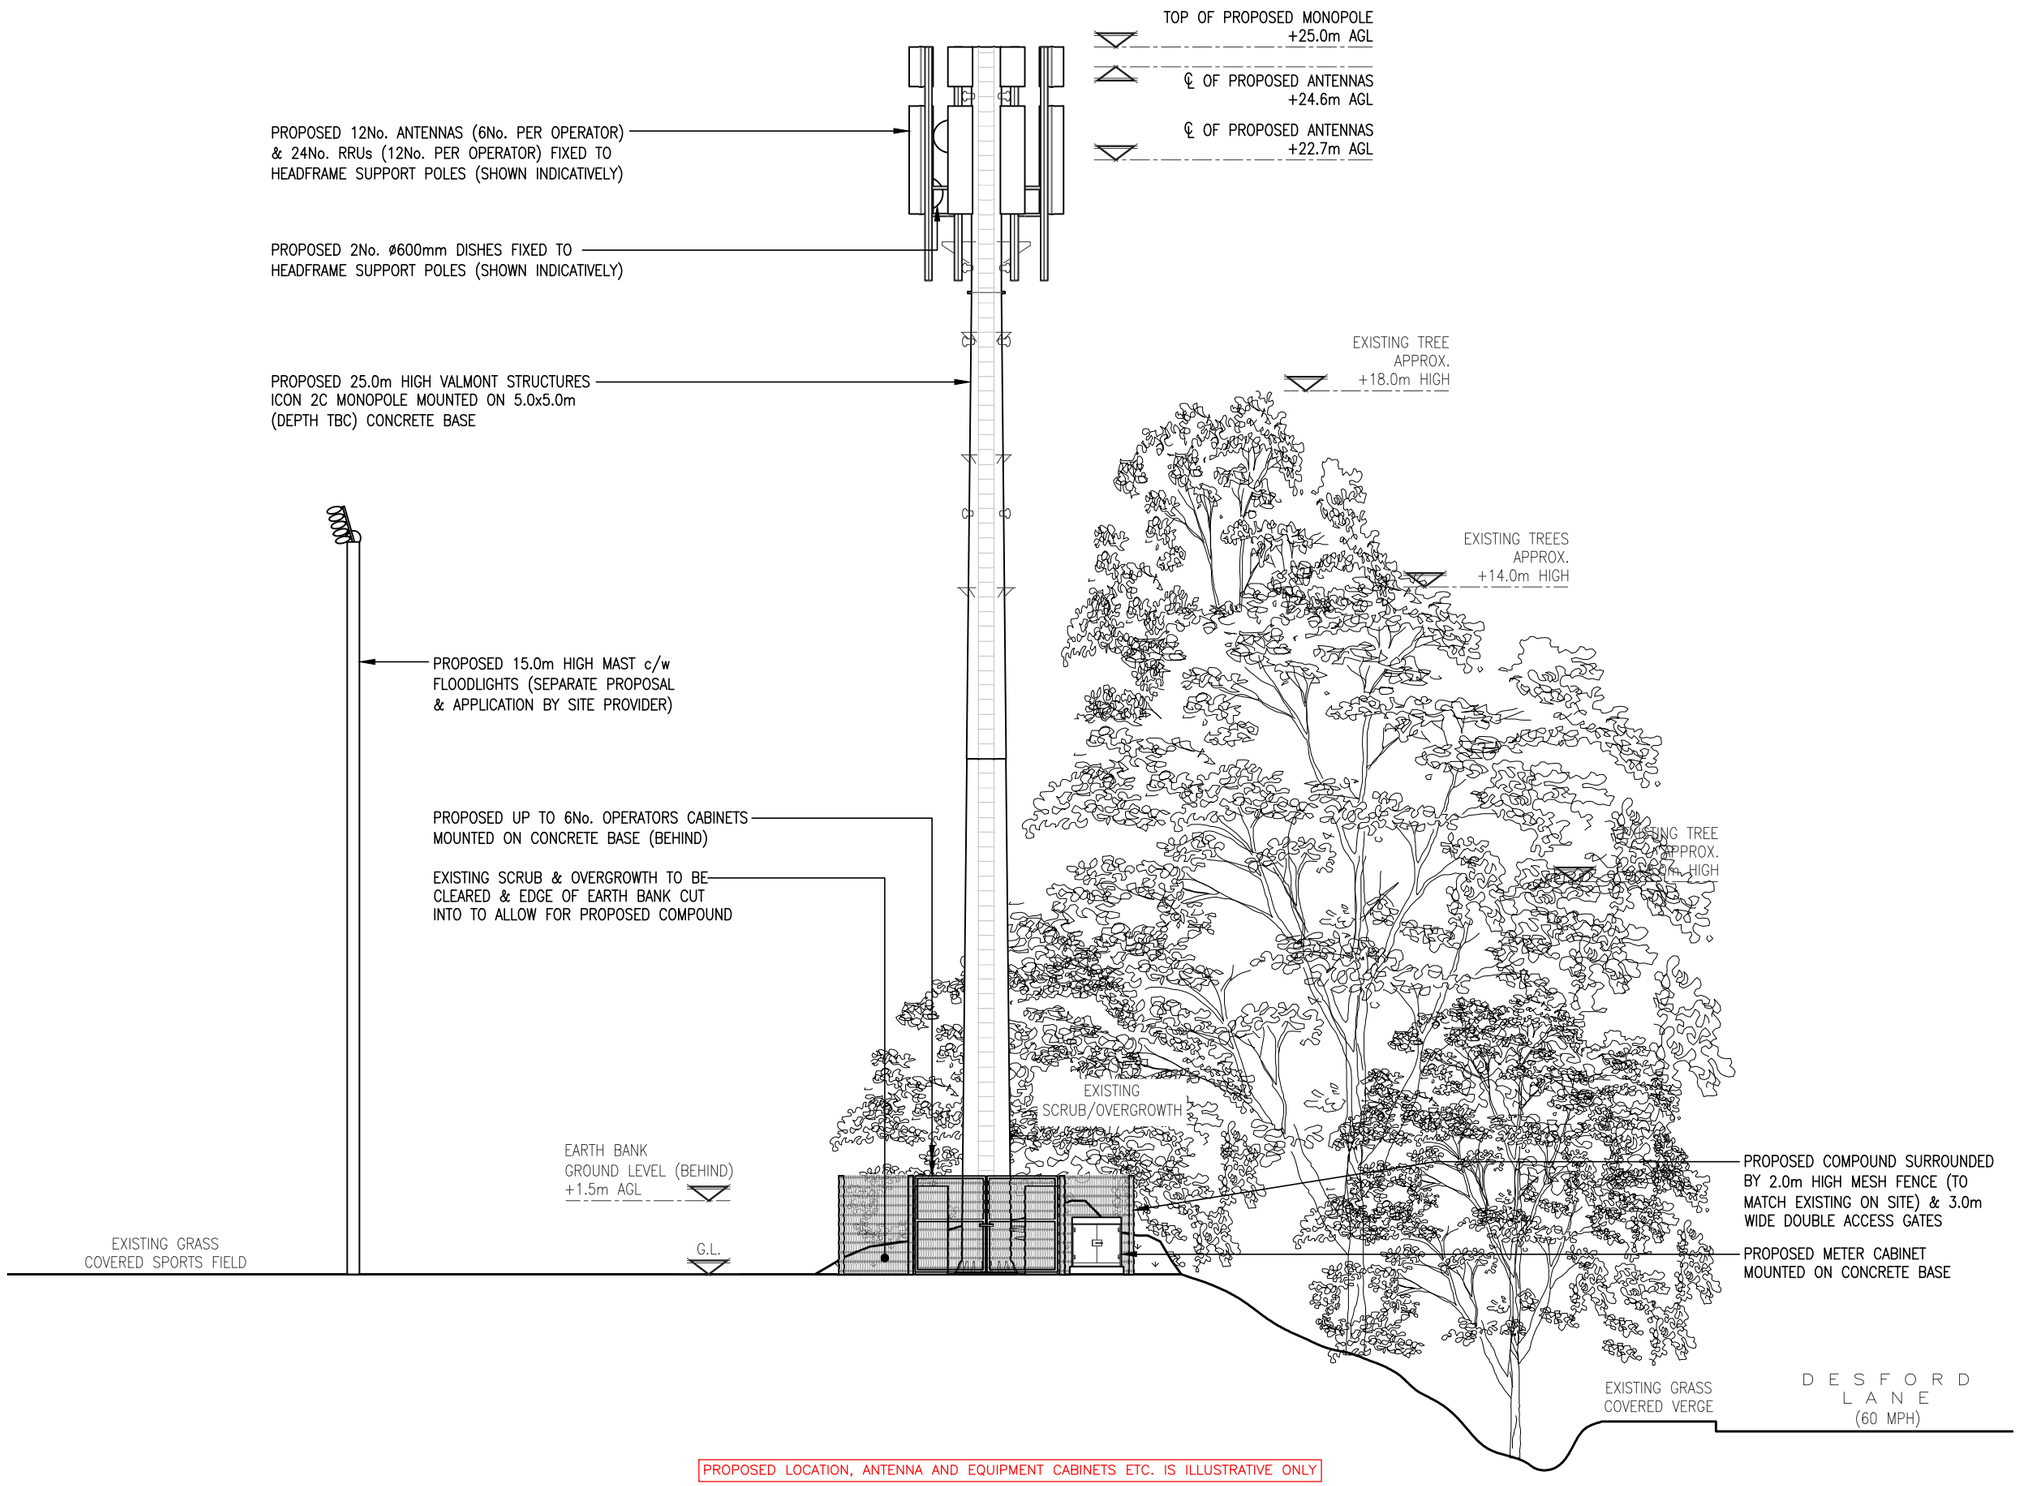


PROPOSED LOCATION, ANTENNA AND EQUIPMENT CABINETS ETC. IS ILLUSTRATIVE ONLY

PROPOSED SITE ELEVATION B
(SCALE 1:125)

2.5m 0 2.5m 5m 7.5m 10m 12.5m

1:125

NOTES

REV.	MODIFICATION	BY	CHK	DATE
A	Issued for Planning	DJF	JTP	13.08.26

ICON TOWER
INNOVATIVE INFRASTRUCTURE SOLUTIONS

JTP
JT PROJECT LIMITED
WINDSOR COURT
9-13 OLTON ROAD
SHIRLEY, SOLIHULL
WEST MIDLANDS
B90 3NF
TEF: 0121 745 9489

ICON TOWER REFERENCE:
GBR-LEC0008

SITE NAME AND ADDRESS:
RATBY SPORTS CLUB
DESFORD LANE
RATBY, LEICESTER
LEICESTERSHIRE, LE9 2BR

DRAWING TITLE:
PROPOSED SITE ELEVATION B

PURPOSE OF ISSUE:
PLANNING

DRAWING NUMBER:
303

ENGINEER:	ORIGINAL SIZE:	REV.
D FIELDHOUSE	A3	A

DRAWN:	DATE:	CHECKED:	DATE:	ISSUE:
DJF	21.07.26	JTP	21.07.26	B