


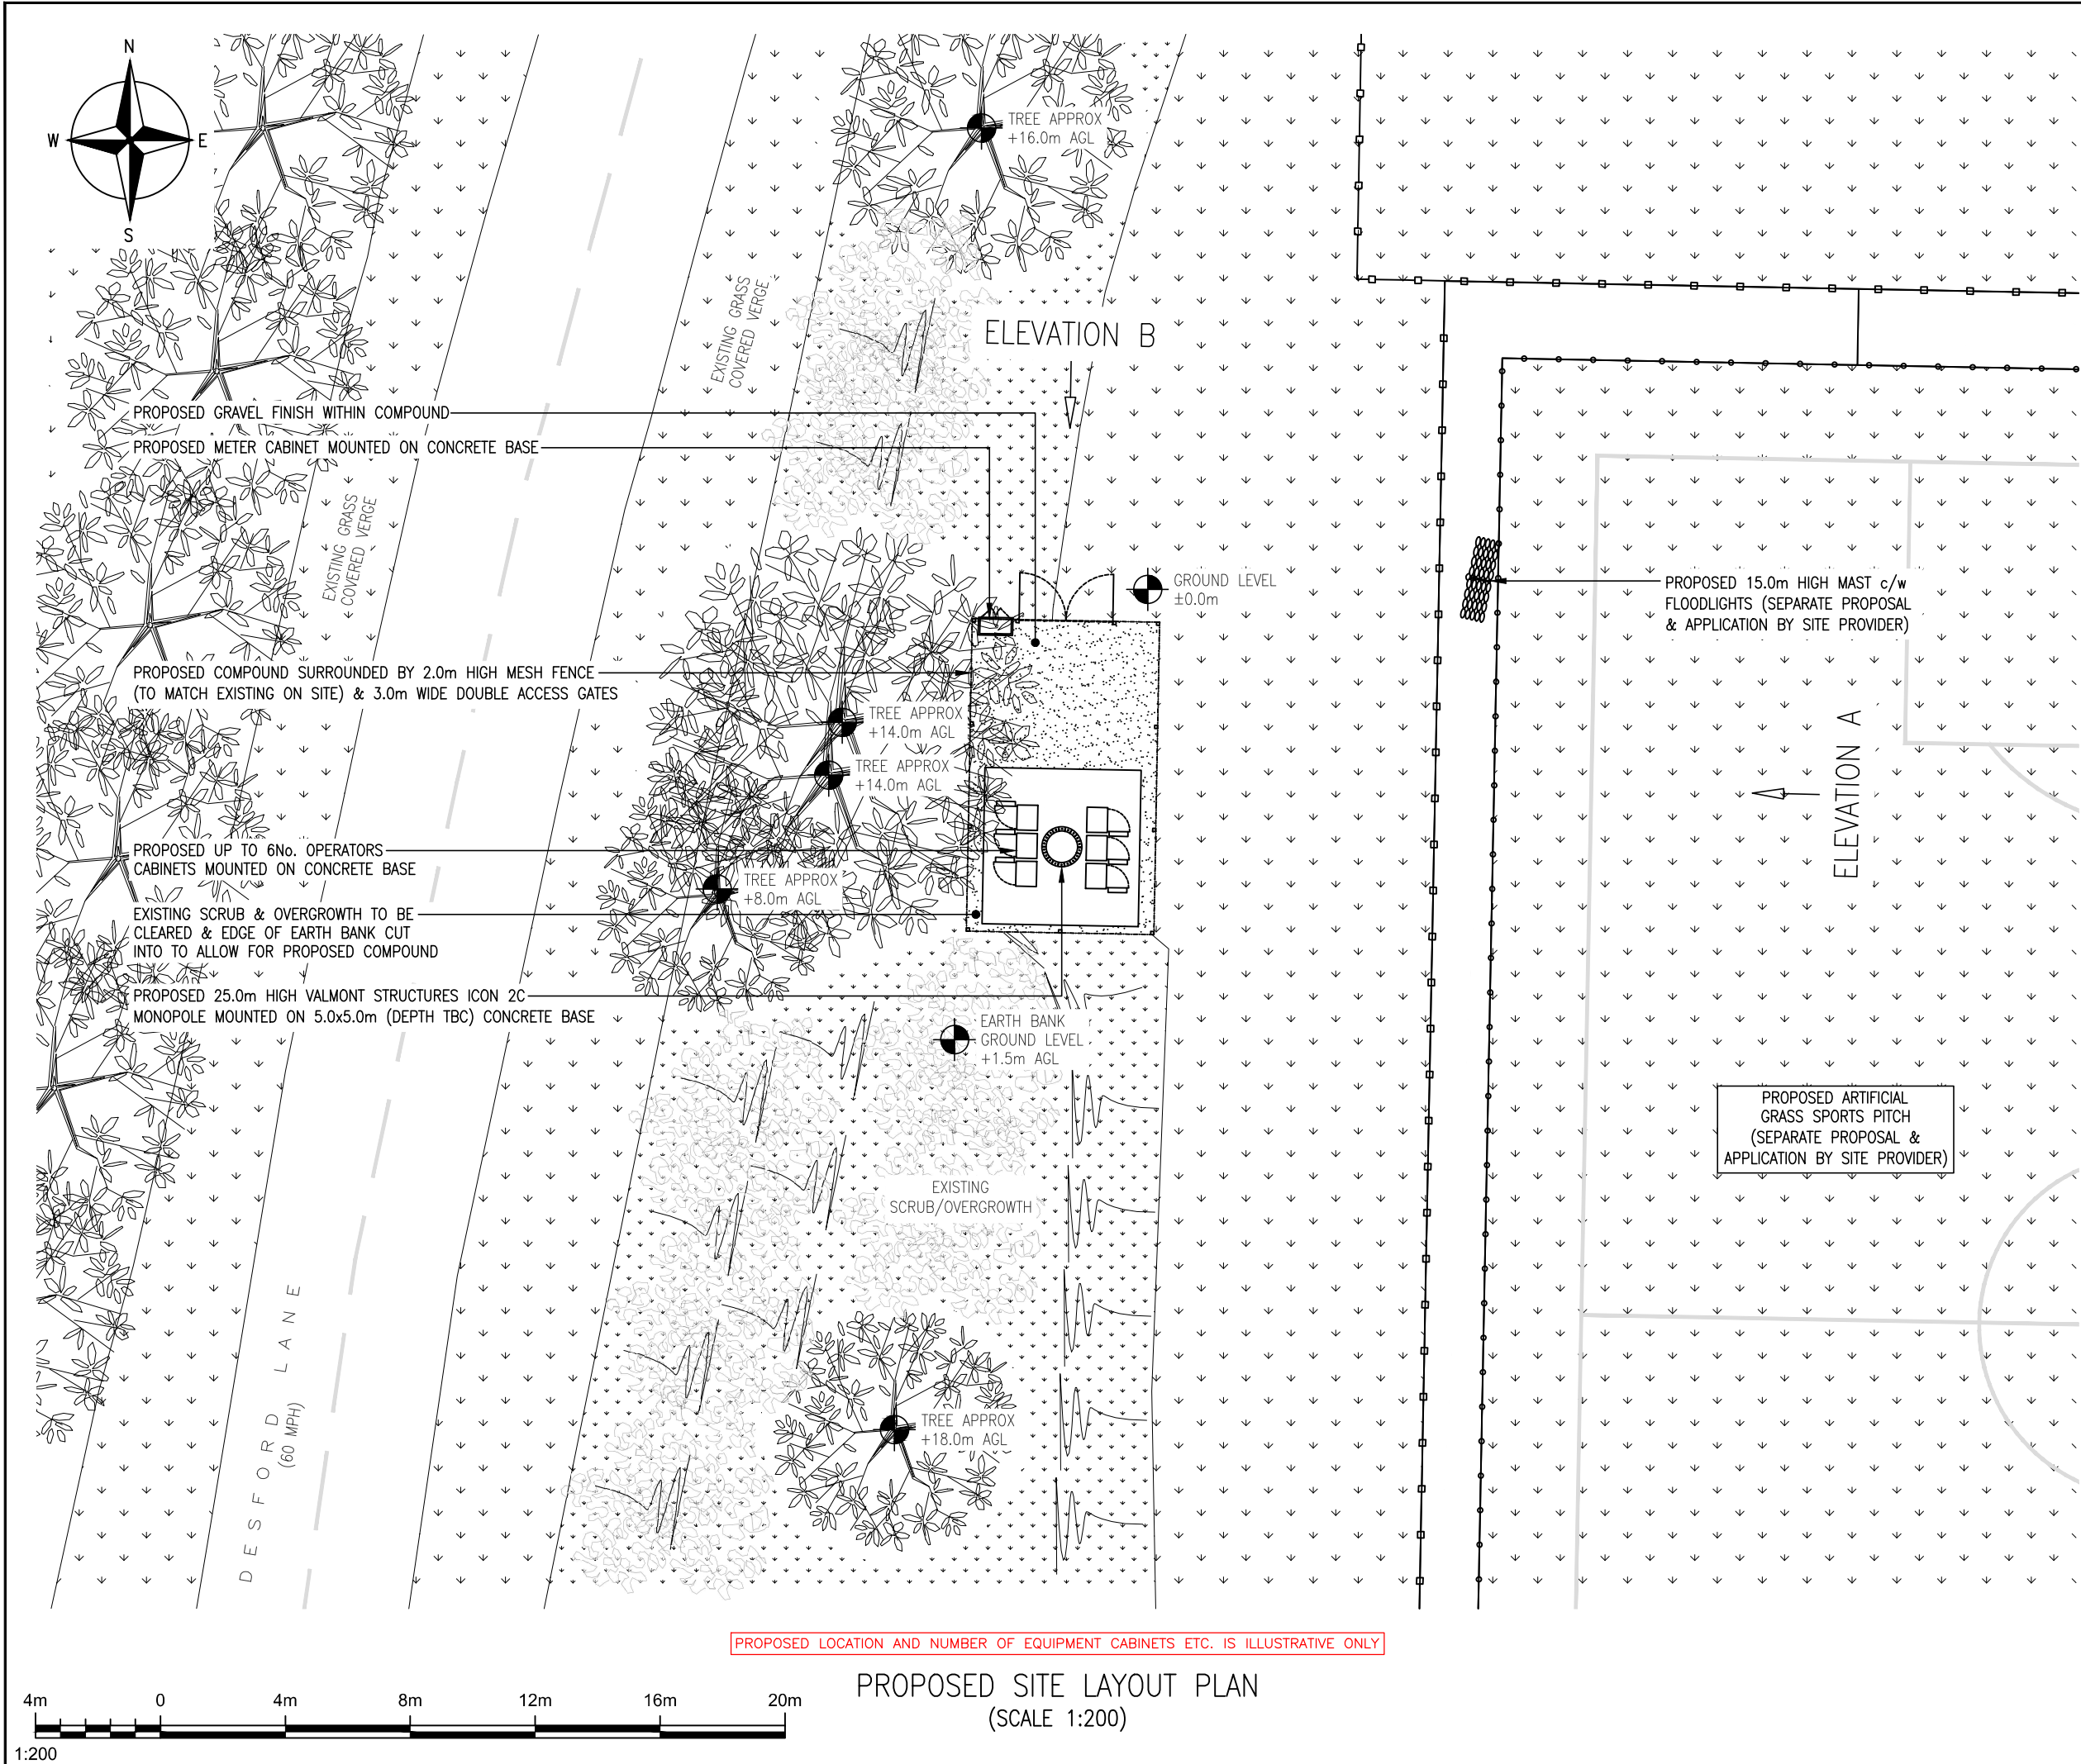

NOTES

B	Elevation B added & site provider proposals illustrated	DJF	JTP	13.08.26
A	Issued for Planning	DJF	JTP	21.07.26
REV.	MODIFICATION	BY	CHK	DATE

ICON TOWER

INNOVATIVE INFRASTRUCTURE SOLUTIONS

JTP

JT PROJECT LIMITED
WINDSOR COURT
9-13 OLTON ROAD
SHIRLEY, SOLIHULL
WEST MIDLANDS
B90 3NF
TEF: 0121 745 9489

ICON TOWER REFERENCE:
GBR-LEC0008

SITE NAME AND ADDRESS:
RATBY SPORTS CLUB
DESFORD LANE
RATBY, LEICESTER
LEICESTERSHIRE, LE9 2BR

DRAWING TITLE:
PROPOSED SITE LAYOUT PLAN

PURPOSE OF ISSUE:
PLANNING

DRAWING NUMBER:
201

ENGINEER: D FIELDHOUSE	ORIGINAL SIZE: A3	REV. B
DRAWN: DJF	DATE: 21.07.26	CHECKED: JTP
	DATE: 21.07.26	ISSUE: B