


SITE ACCESS ROUTE
(SCALE 1:1250)

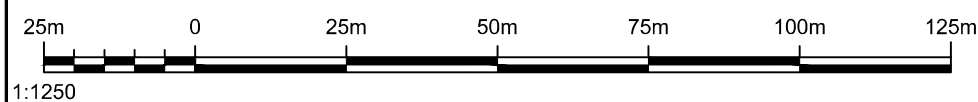

A	Issued for Planning	DJF	JTP	21.07.26
REV.	MODIFICATION	BY	CHK	DATE



JT PROJECT LIMITED
WINDSOR COURT
9-13 OLTON ROAD
SHIRLEY, SOLIHULL
WEST MIDLANDS
B90 3NF
TEF: 0121 745 9489

ICON TOWER REFERENCE:
GBR-LEC0008

SITE NAME AND ADDRESS:
RATBY SPORTS CLUB
DESFORD LANE
RATBY, LEICESTER
LEICESTERSHIRE, LE9 2BR

DRAWING TITLE:
SITE ACCESS ROUTE

PURPOSE OF ISSUE:	PLANNING
-------------------	----------

DRAWING NUMBER: 101

ENGINEER: D FIELDHOUSE		ORIGINAL SIZE: A3		REV. A
DRAWN: DJF	DATE: 21.07.26	CHECKED: JTP	DATE: 21.07.26	ISSUE: B