



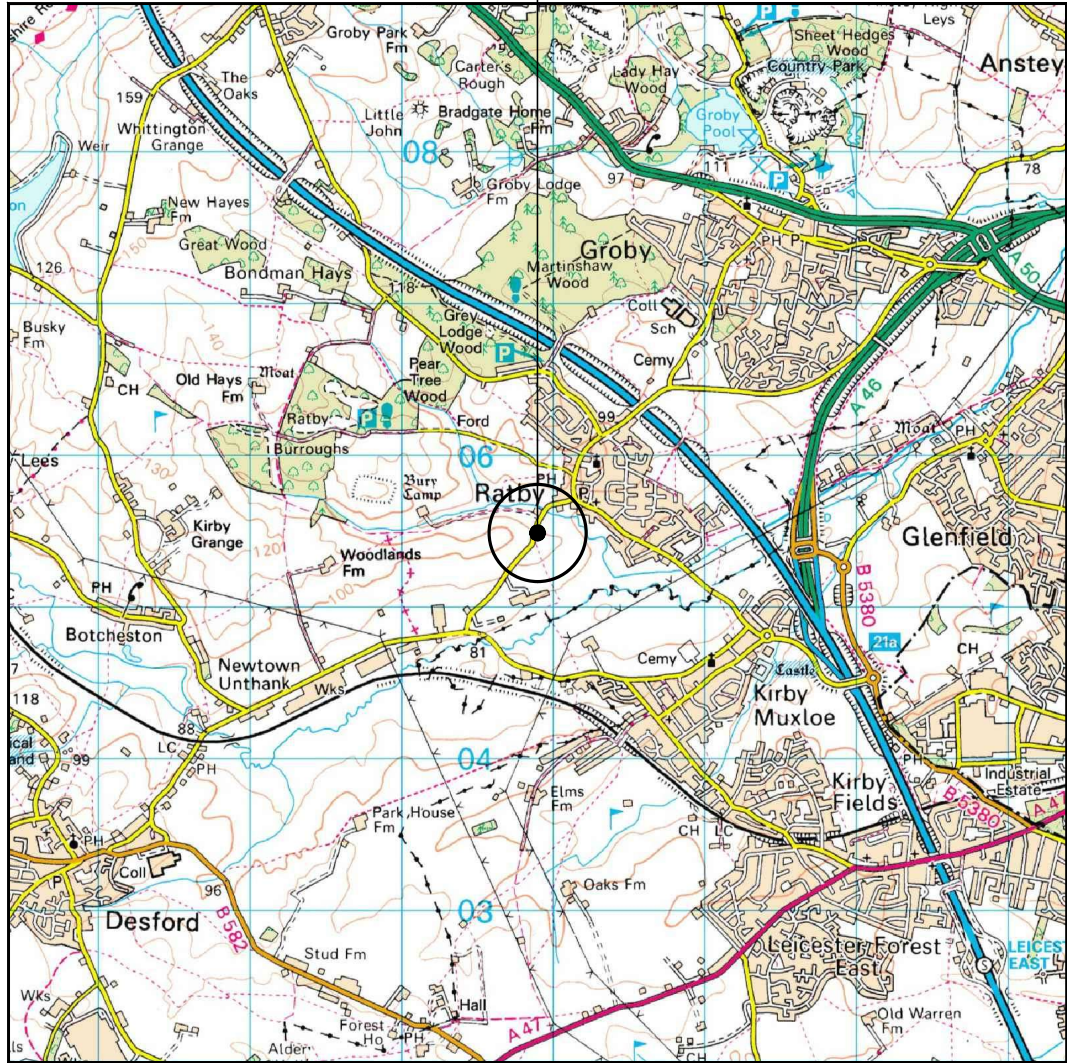


SITE LOCATION
(SCALE 1:50000)

ORDNANCE SURVEY EXTRACT. BASED UPON THE LANDRANGER MAP SERIES WITH
THE PERMISSION OF THE CONTROLLER OF HIS MAJESTY'S STATIONERY OFFICE.
CROWN COPYRIGHT. LICENCE No. 100022432

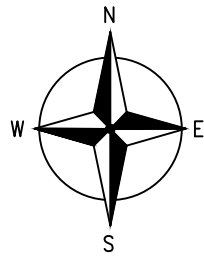

1:1250

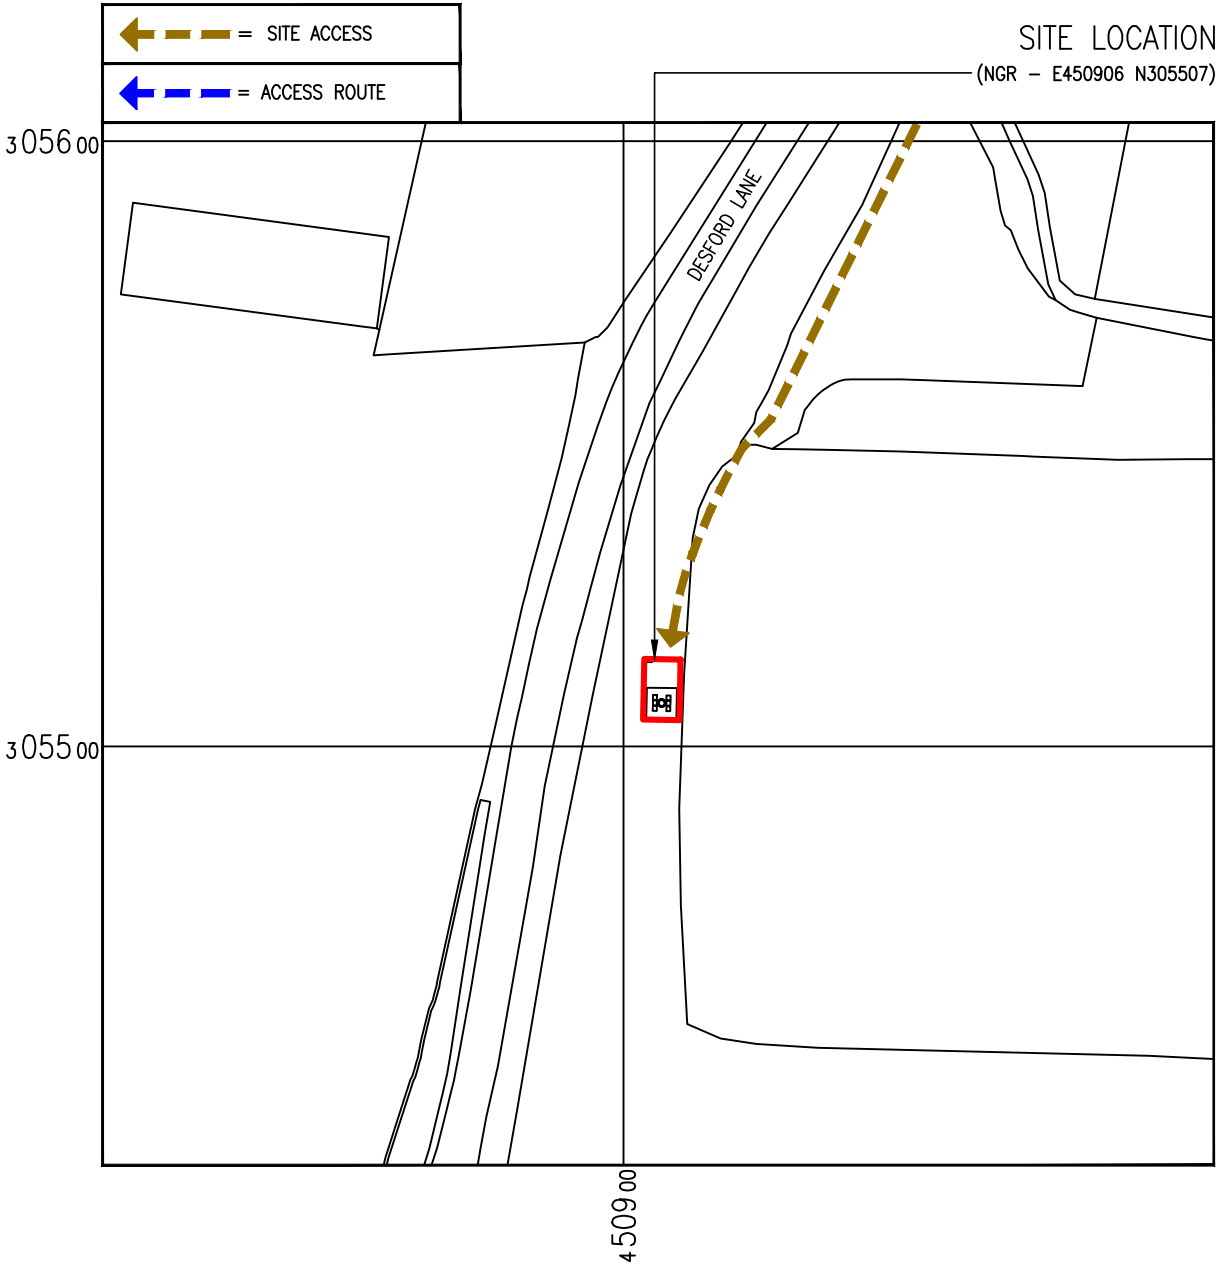

DETAILED SITE LOCATION
(SCALE 1:1250)

BASED UPON ORDNANCE SURVEY MAP EXTRACT WITH THE PERMISSION
OF THE CONTROLLER OF HIS MAJESTY'S STATIONERY OFFICE.
CROWN COPYRIGHT. LICENCE No. 100022432

NOTES

DEMISE
TOTAL AREA OF DEMISE: 60.0m²

A	Issued for Planning	DJF	JTP	21.07.26
REV.	MODIFICATION	BY	CHK	DATE

ICON TOWER
INNOVATIVE INFRASTRUCTURE SOLUTIONS

JTP JT PROJECT LIMITED
WINDSOR COURT
9-13 OLTON ROAD
SHIRLEY, SOLIHULL
WEST MIDLANDS
B90 3NF
TEF: 0121 745 9489

ICON TOWER REFERENCE:
GBR-LEC0008

SITE NAME AND ADDRESS:
RATBY SPORTS CLUB
DESFORD LANE
RATBY, LEICESTER
LEICESTERSHIRE, LE9 2BR

DRAWING TITLE:
SITE LOCATION MAPS

PURPOSE OF ISSUE:
PLANNING

DRAWING NUMBER:
100

ENGINEER: D FIELDHOUSE	ORIGINAL SIZE: A3	REV. A
DRAWN: DJF	DATE: 21.07.26	CHECKED: JTP
DATE: 21.07.26	ISSUE: B	