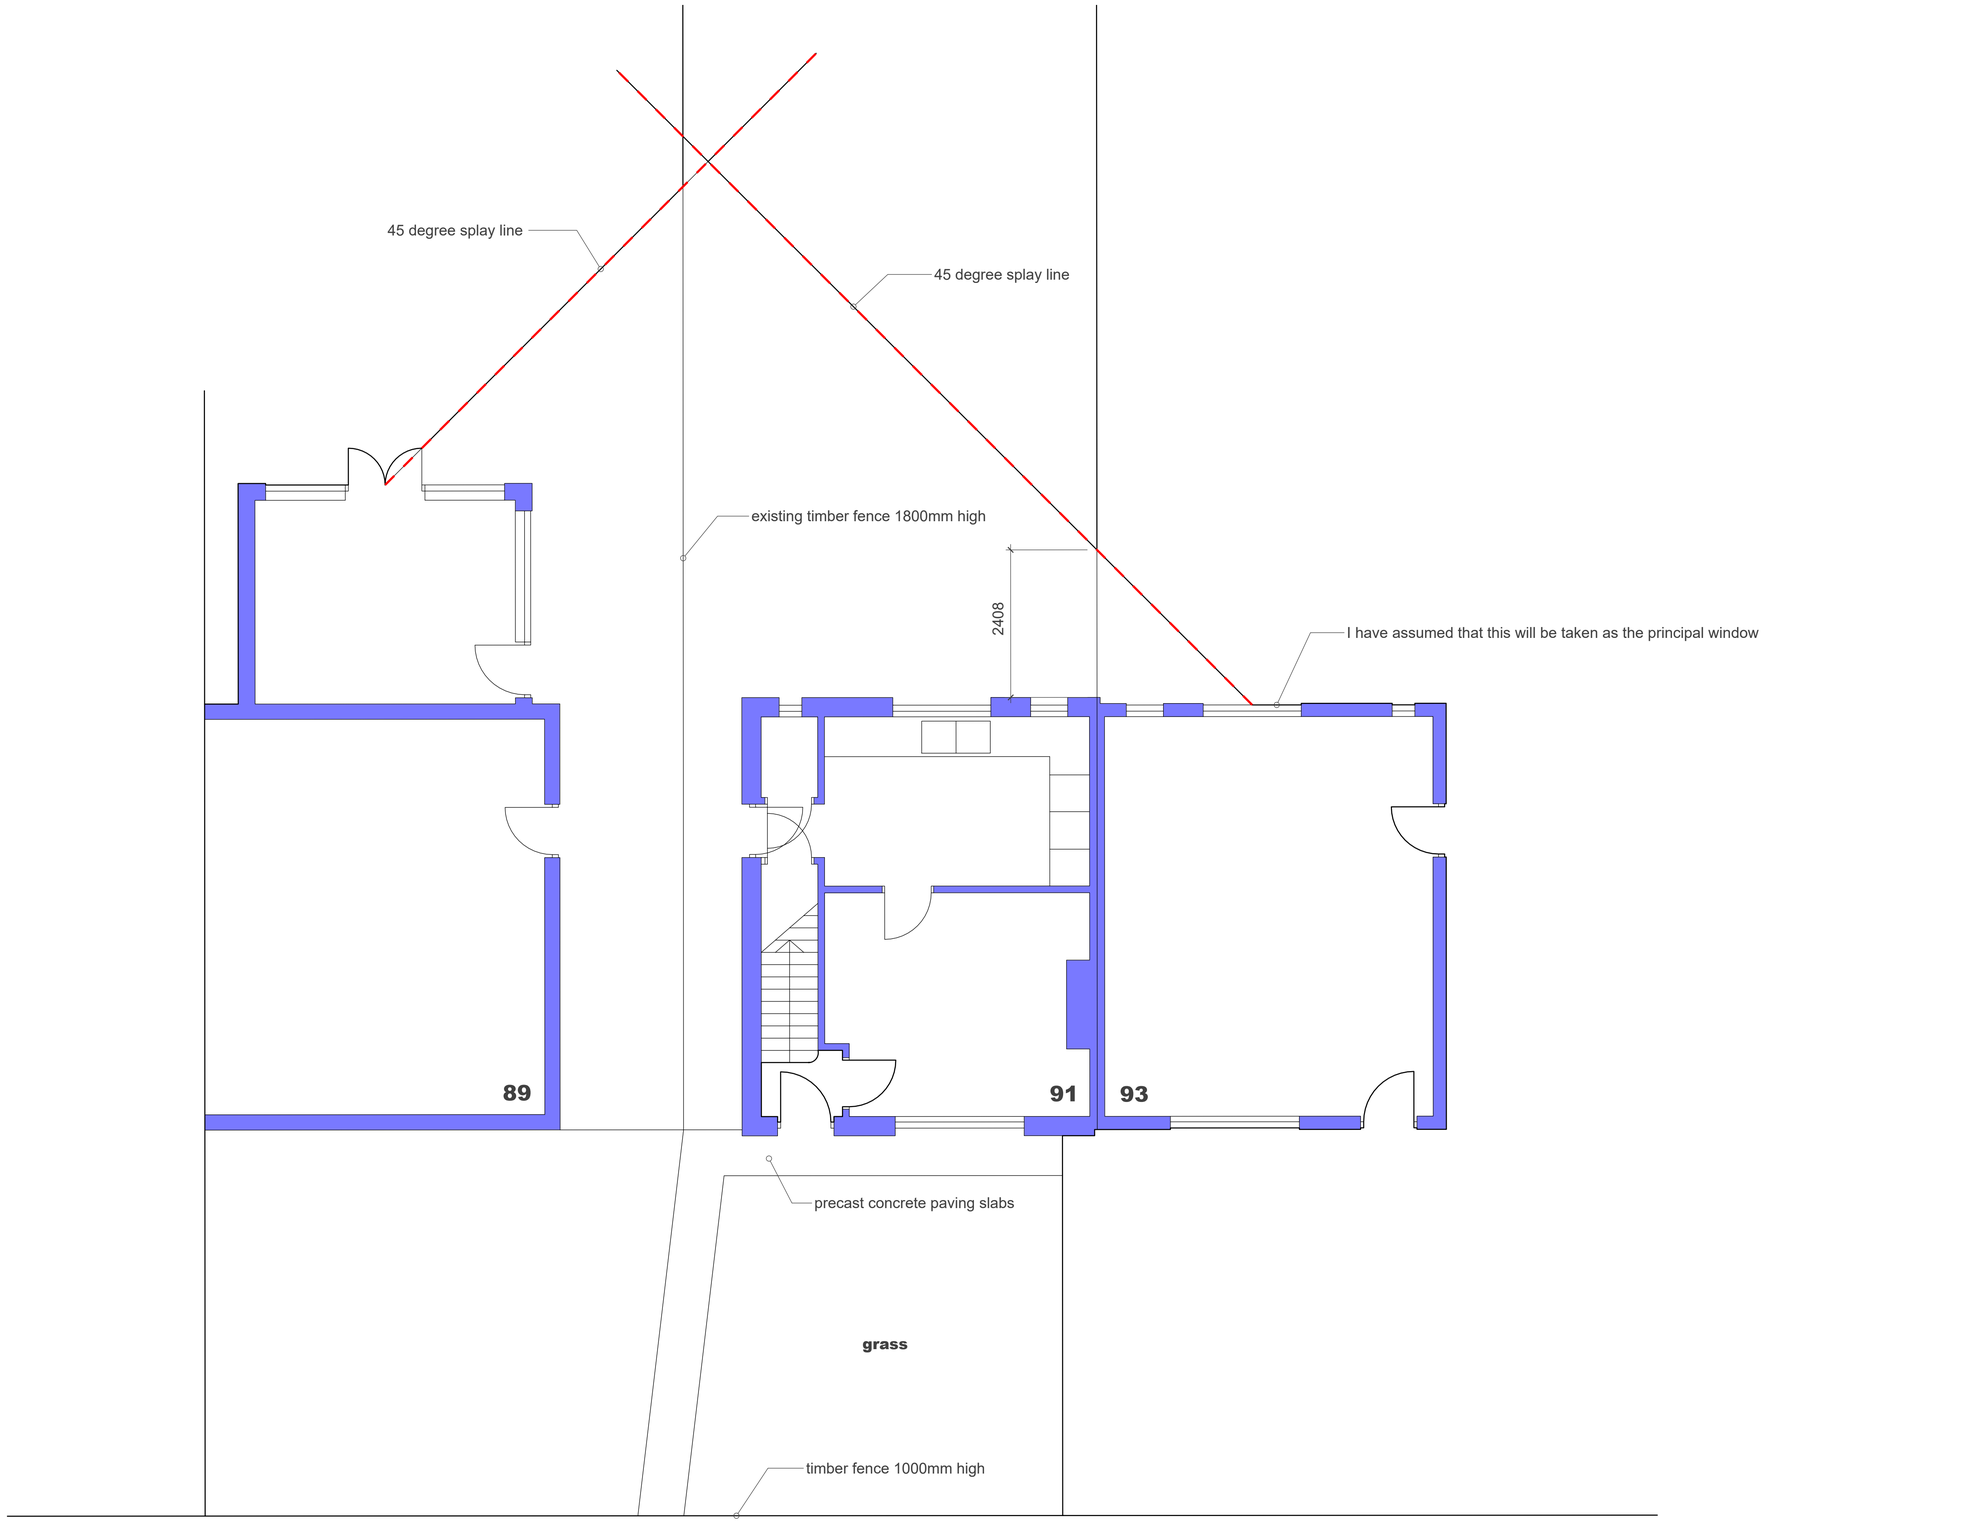

TUDOR ROAD

NOTES

REVISIONS

REAR EXTENSION & ALTERATIONS TO
91 TUDOR ROAD HINCKLEY

SITE PLAN AS EXISTING

1:100 @ A1 7 1 25

db
David F Barnes Dip Arch RIBA
14 Pyeharps Road Burbage LE10 2JE
Telephone 01455 633410

B25/22/S01