



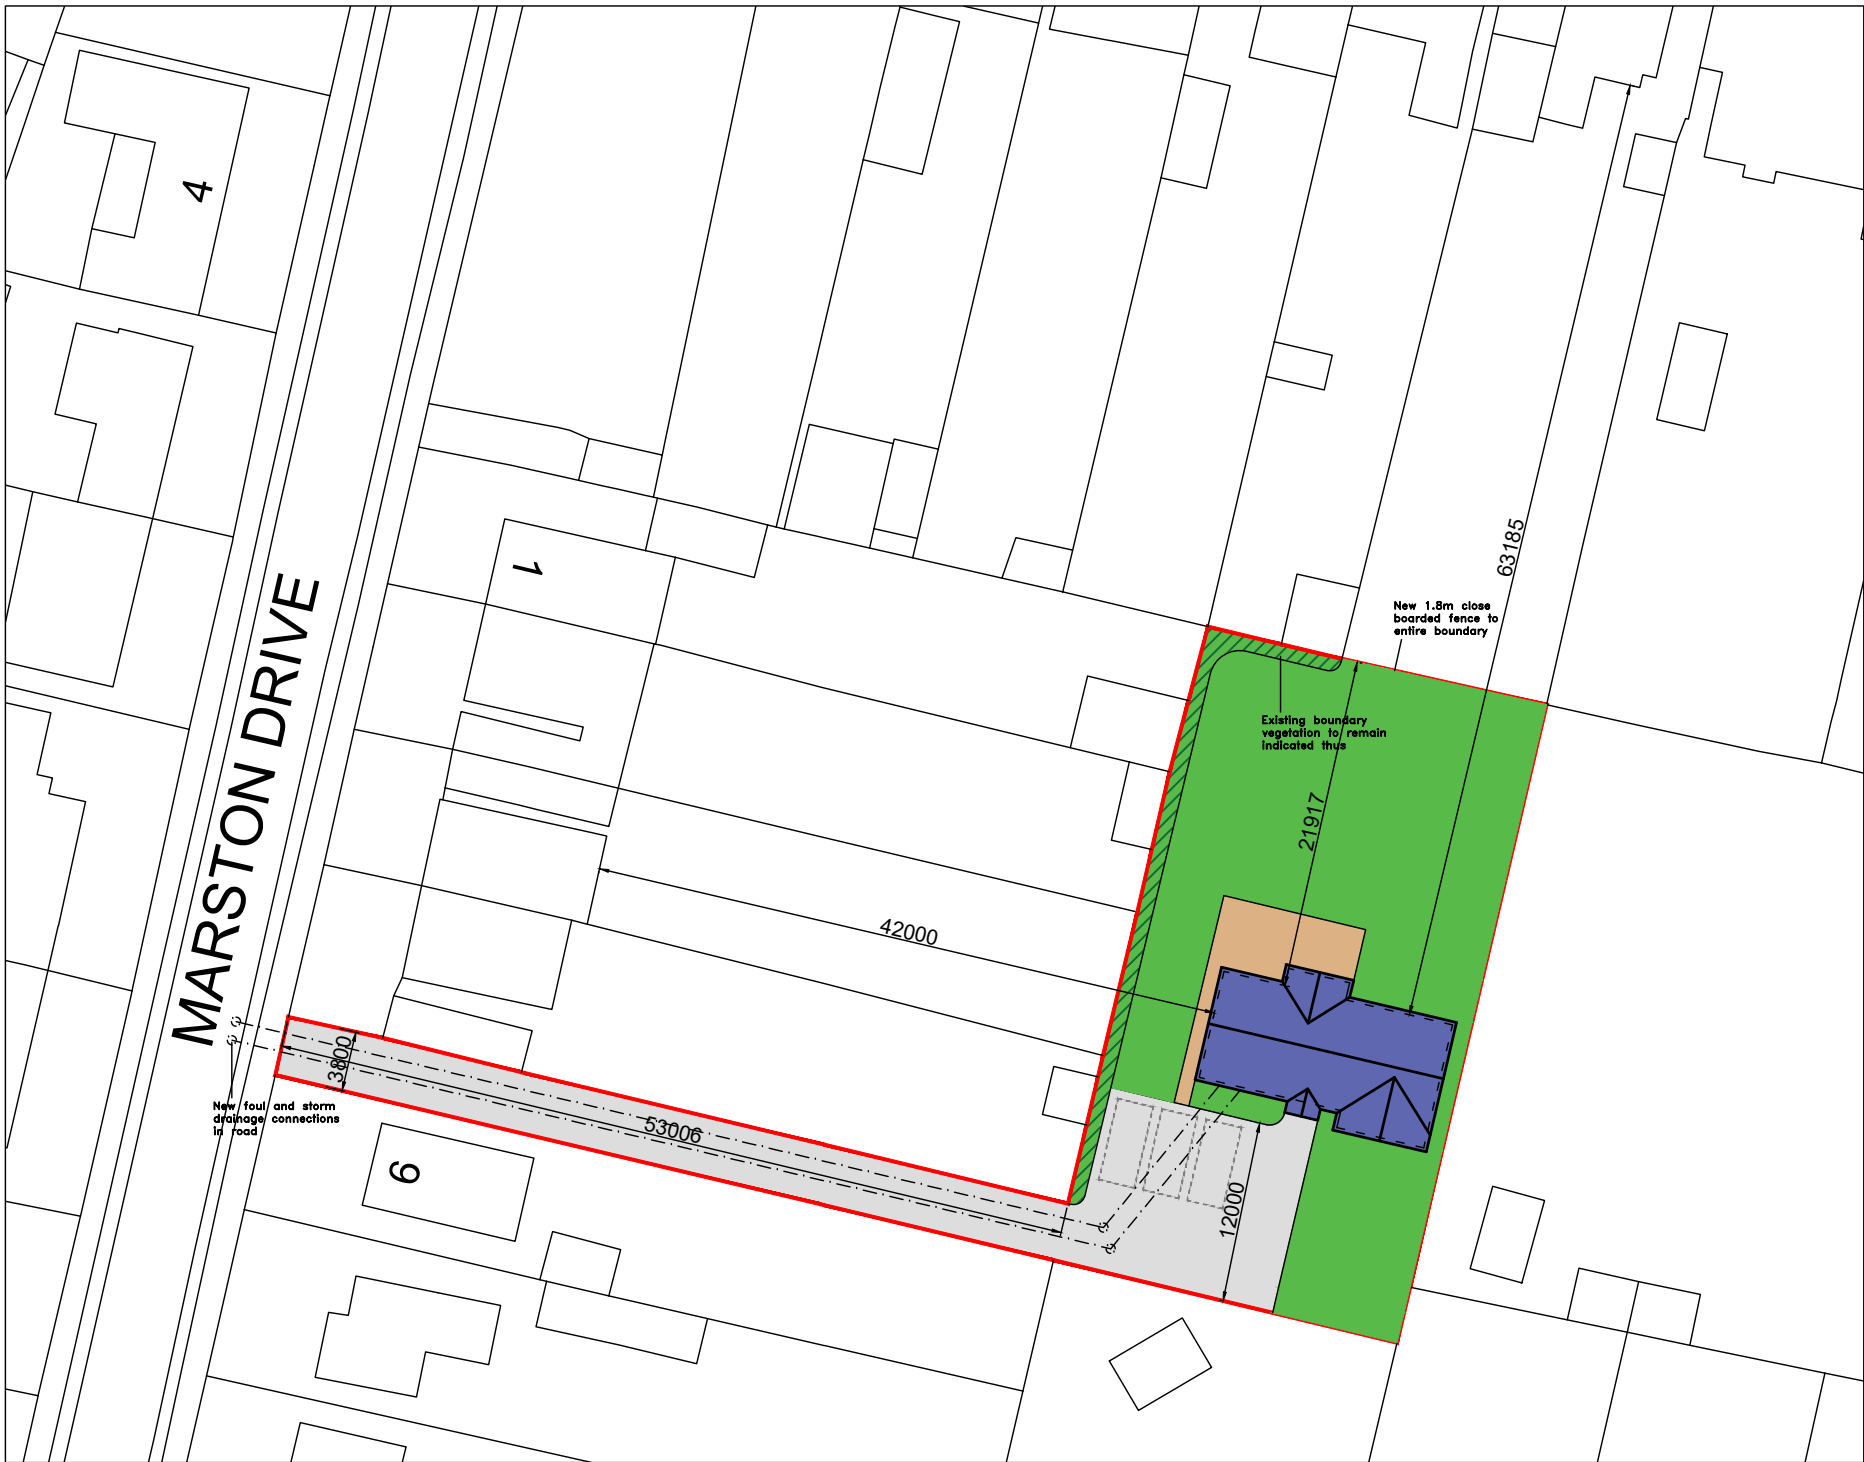


Proposed Site Plan
1:500


- Key
- New Dwelling
 - Permeable Block Paving
 - Concrete Paving Slab
 - Existing Boundary Vegetation
 - Grass

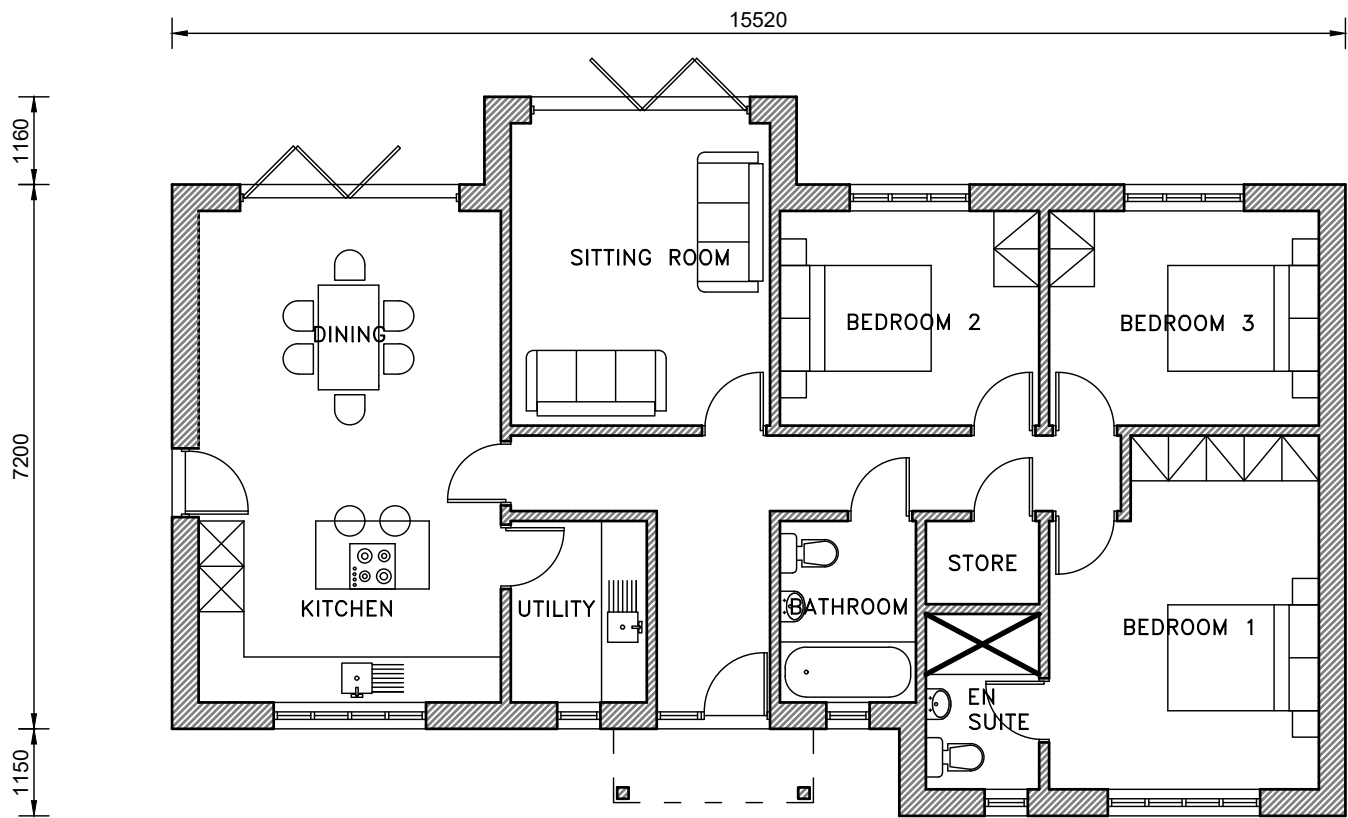


Ground Floor Plan
1:100

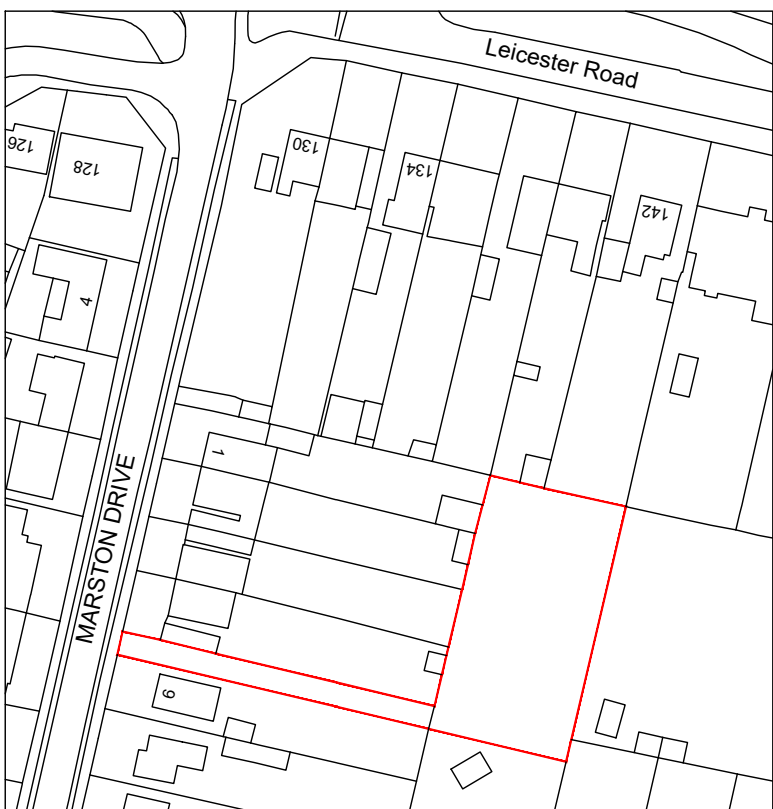

Site Location Plan
1:1250

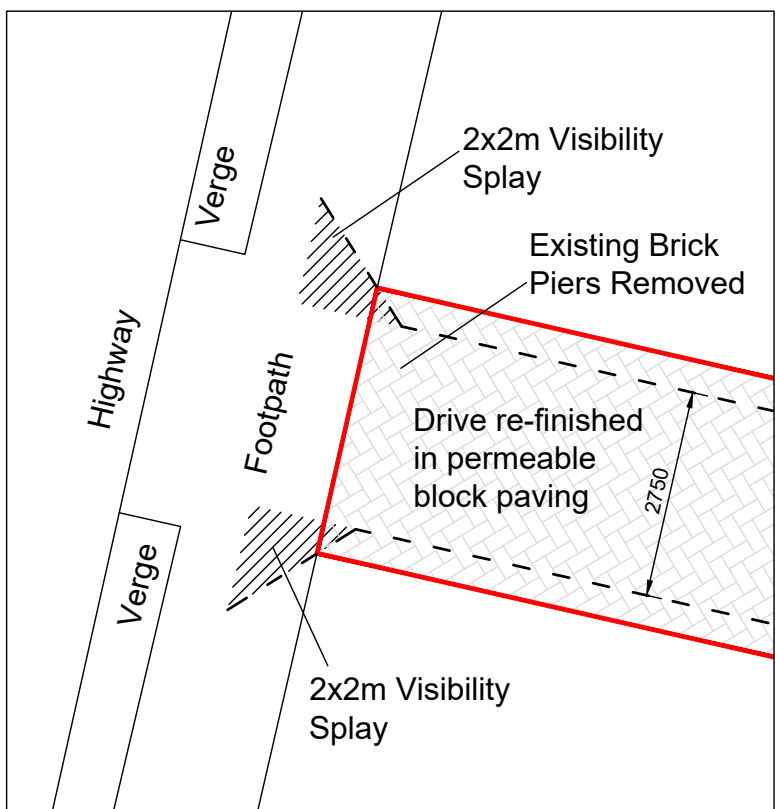

Existing Access (to be retained)
1:100

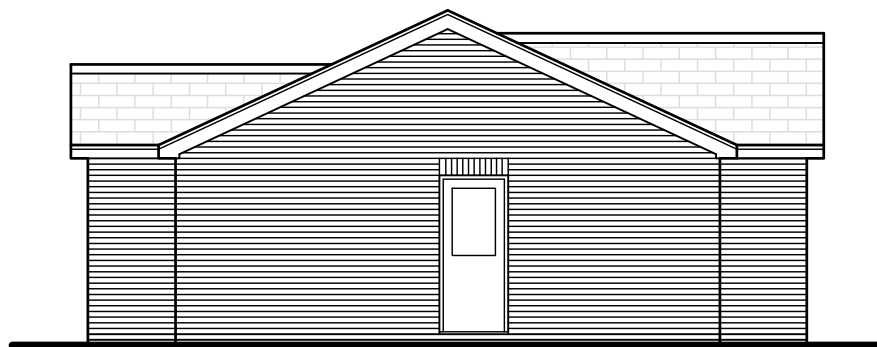


Side Elevation
1:100



Front Elevation
1:100



Rear Elevation
1:100

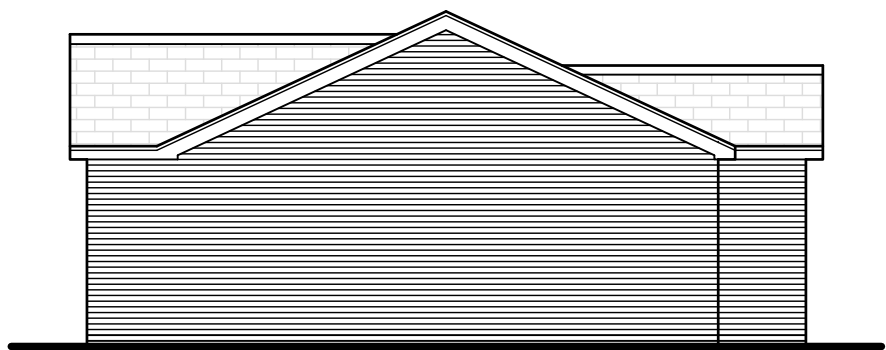

Side Elevation
1:100

