

Crown copyright and database rights (2026) OS (100063368)



Title
Site Location Plan

Address
Watling Street, Burbage, Hinckley,
LE10 2JQ

Client


Job No.	Issued
4602	24/08/26
29931	

Scale
1:1250 @ A3


Key

	1. Boundary of Petrol Filling Station
--	---------------------------------------

All information is to be checked on site for accuracy and fit. Only drawings with WD status with the most recent revision are to be used for construction.

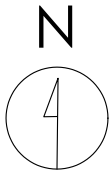

Crown copyright and database rights (2026) OS (100063368)

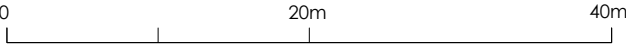

Title
Existing Site Plan

Address
Watling Street, Burbage, Hinckley,
LE10 2JQ

Client


Job No.
4602
29931

Issued
24/08/26


Scale
1:500 @ A3

- Key**
- 1. Boundary of Petrol Filling Station
 - 2. Existing adverts to be removed
 - 3. Elevation Line

All information is to be checked on site for accuracy and fit. Only drawings with WD status with the most recent revision are to be used for construction.

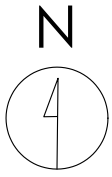

Crown copyright and database rights (2026) OS (100063368)

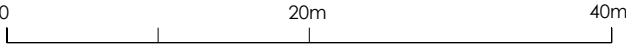

Title
Proposed Site Plan

Address
Watling Street, Burbage, Hinckley,
LE10 2JQ

Client


Job No.
4602
29931

Issued
24/08/26


Scale
1:500 @ A3

- Key**
- 1. Boundary of Petrol Filling Station
 - 2. Proposed Digital Display
 - 3. Elevation Line

All information is to be checked on site for accuracy and fit. Only drawings with WD status with the most recent revision are to be used for construction.

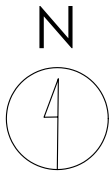

Crown copyright and database rights (2026) OS (100063368)

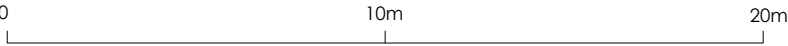

Title
Proposed Site Plan

Address
Watling Street, Burbage, Hinckley,
LE10 2JQ

Client


Job No.
4602
29931

Issued
24/08/26


Scale
1:200 @ A3

- Key**
- 1. Boundary of Petrol Filling Station
 - 2. Proposed Digital Display


All information is to be checked on site for accuracy and fit. Only drawings with WD status with the most recent revision are to be used for construction.

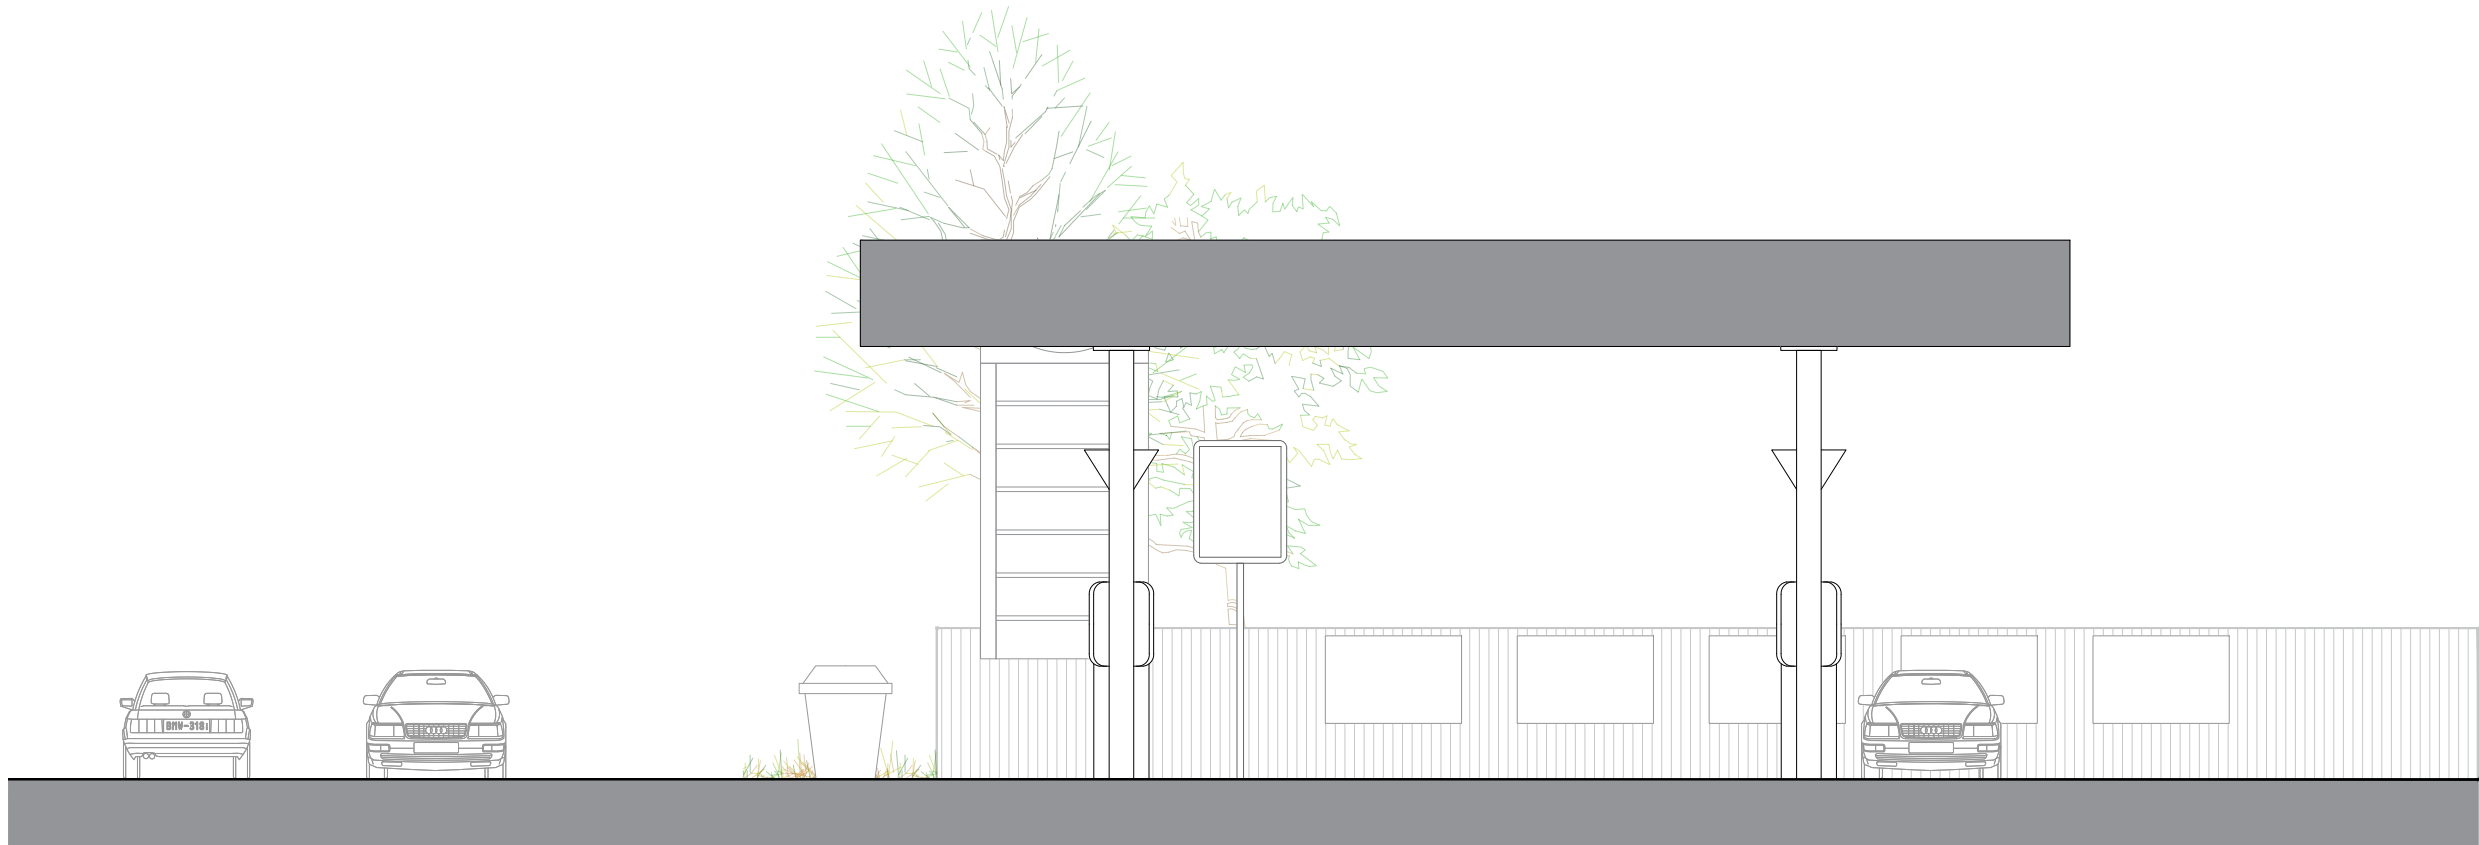

Existing

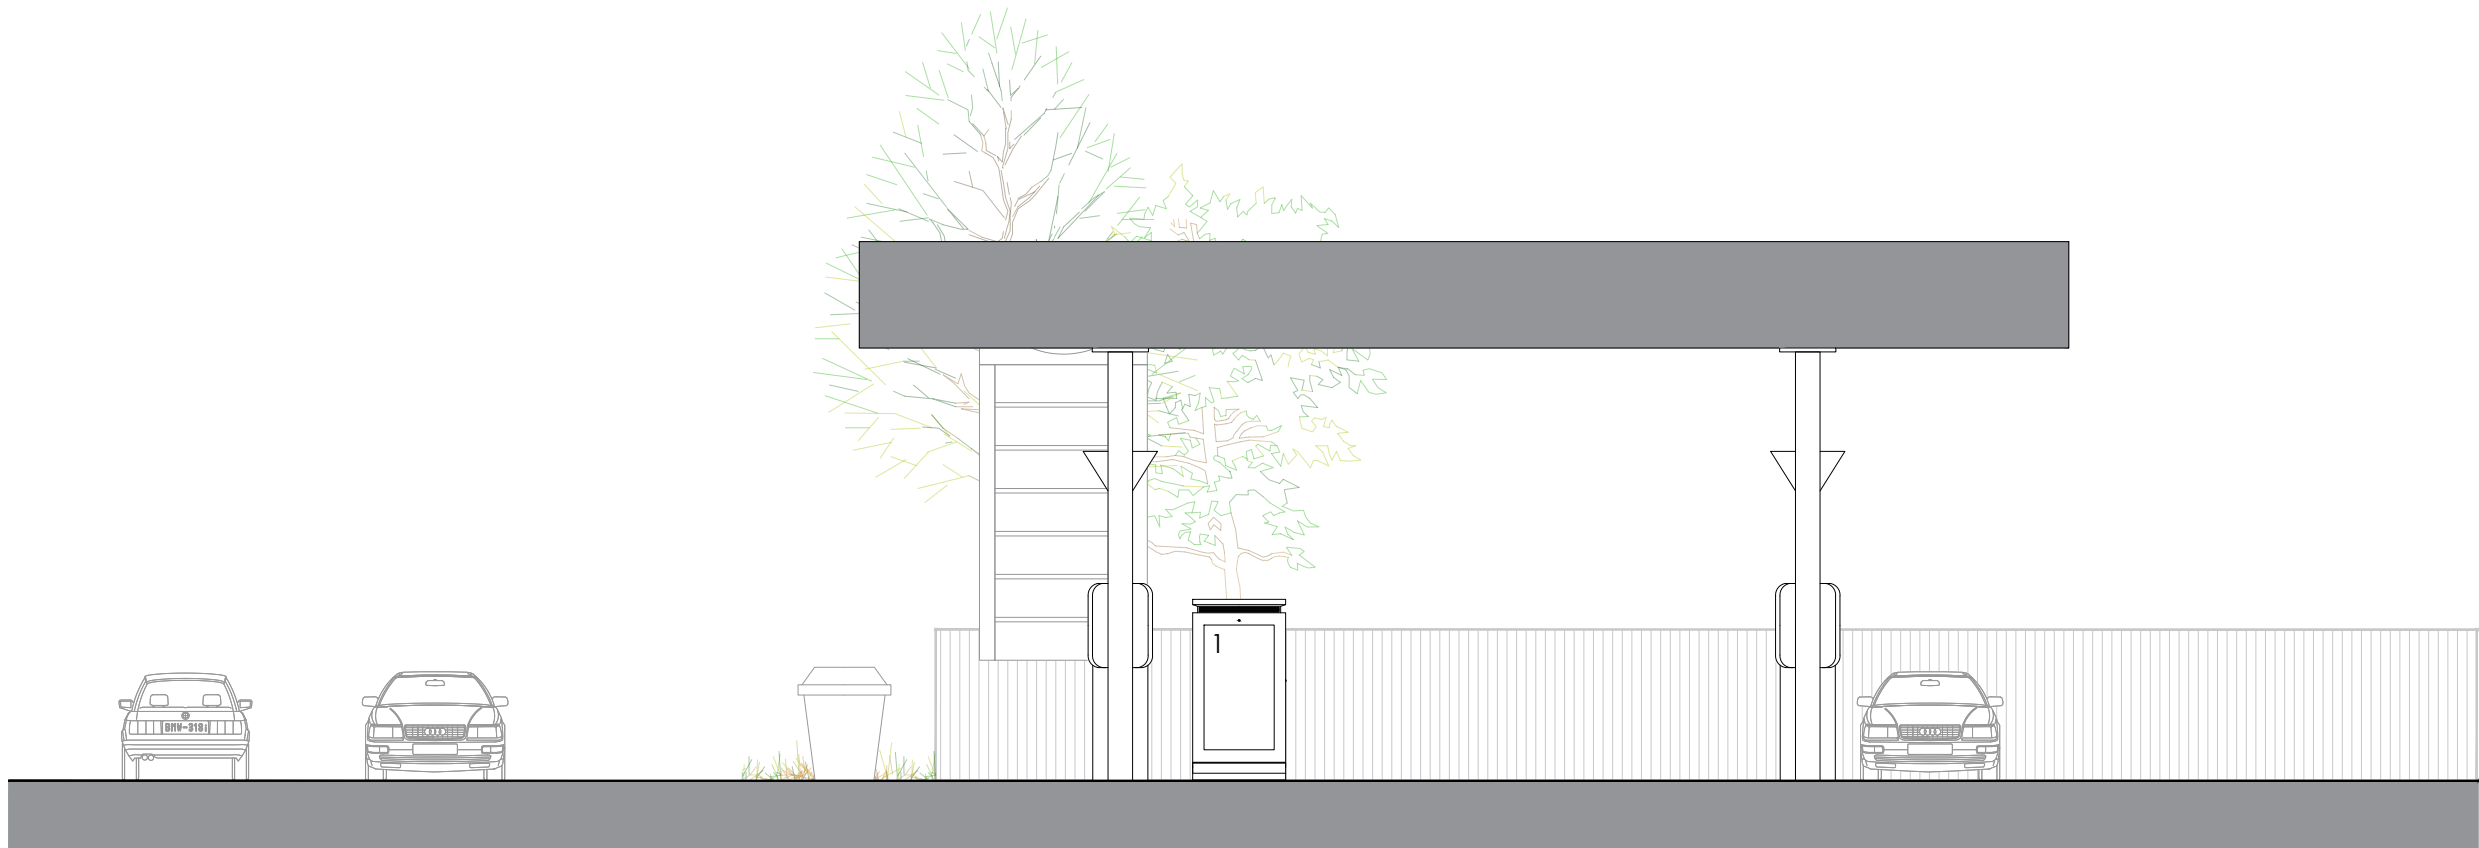

Proposed

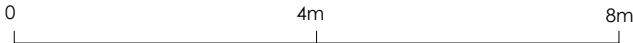

Title
Existing and Proposed Elevations

Address
Watling Street, Burbage, Hinckley,
LE10 2JQ

Client


Job No.
4602
29931

Issued
24/08/26

Scale
1:100 @ A3

Key
1. Proposed Digital Display

All information is to be checked on site for accuracy and fit. Only drawings with WD status with the most recent revision are to be used for construction.

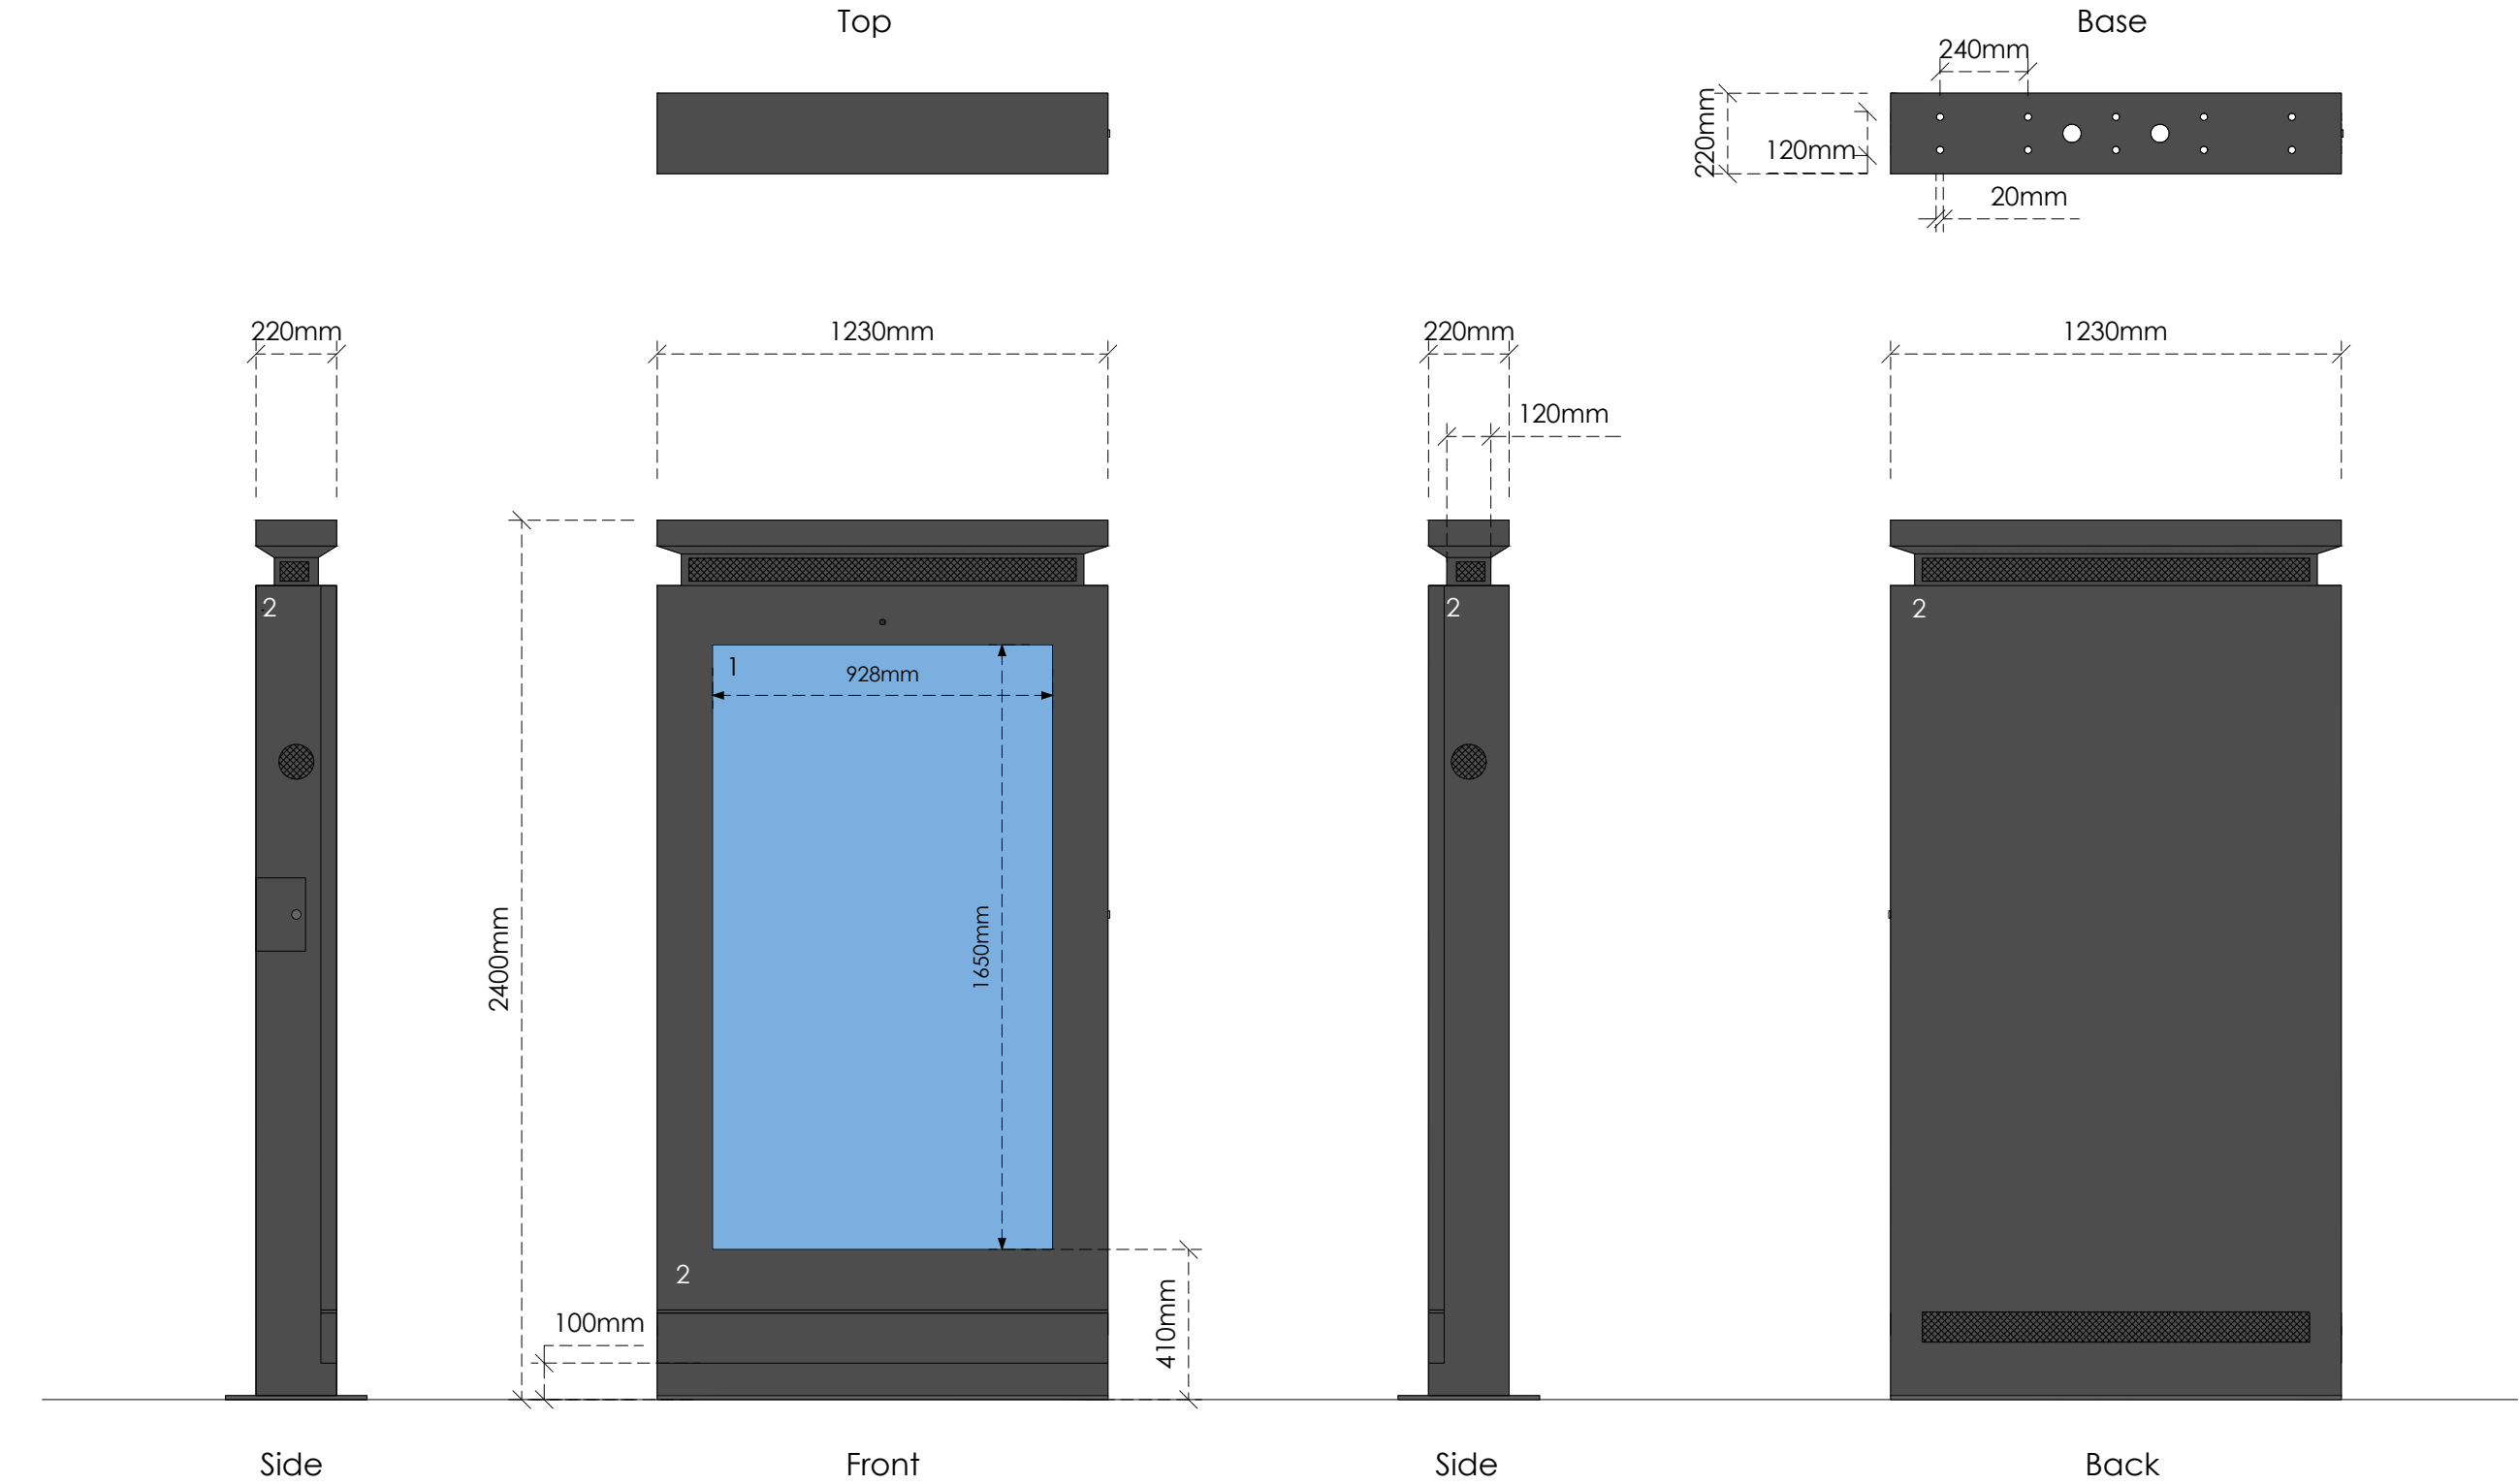

Title
Specification

Address
Watling Street, Burbage, Hinckley,
LE10 2JQ

Client


Job No.
4602
29931

Issued
24/08/26

Scale
1:20 @ A3

- Key**
1. Digital Display
 2. Zinc Powder and Fine Grain Powder Coated Galvanized Steel in Black (RAL 9005)

All information is to be checked on site for accuracy and fit. Only drawings with WD status with the most recent revision are to be used for construction.

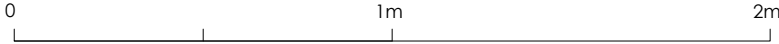



BEFORE



AFTER

Title	
CGI	
Address	
Watling Street, Burbage, Hinckley, LE10 2JQ	
Client	
Job No.	
4602	Issued
29931	24/08/26
Scale	
NTS	
Key	

All information is to be checked on site for accuracy and fit. Only drawings with WD status with the most recent revision are to be used for construction.