


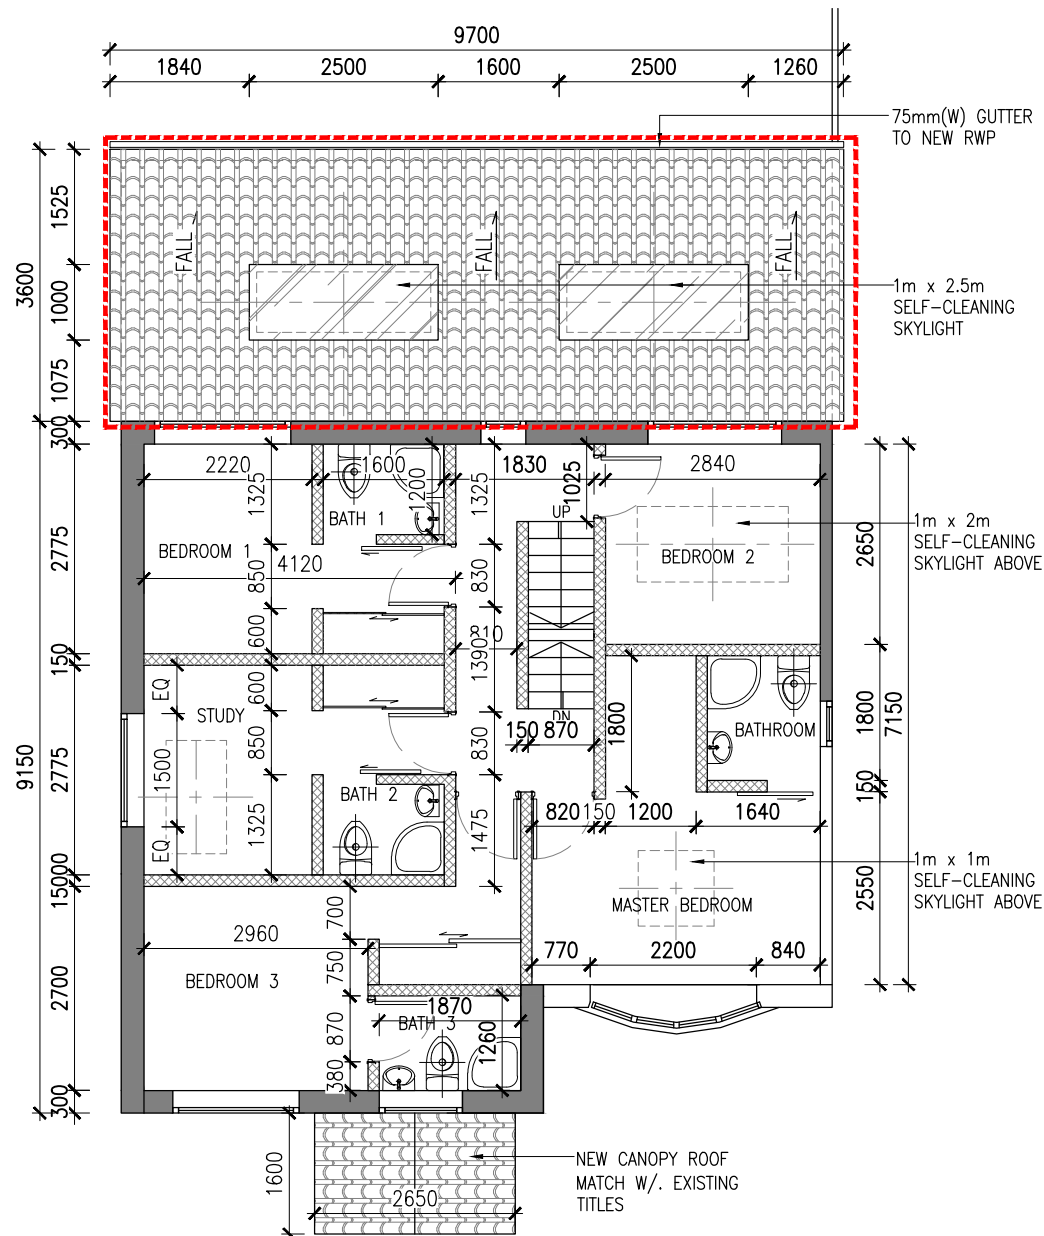


PROPOSED FIRST FLOOR LAYOUT

SCALE: 1:100

LEGEND:

- EXISTING WALL
- NEW EXTENSION WALL
- EXTENSION AREA

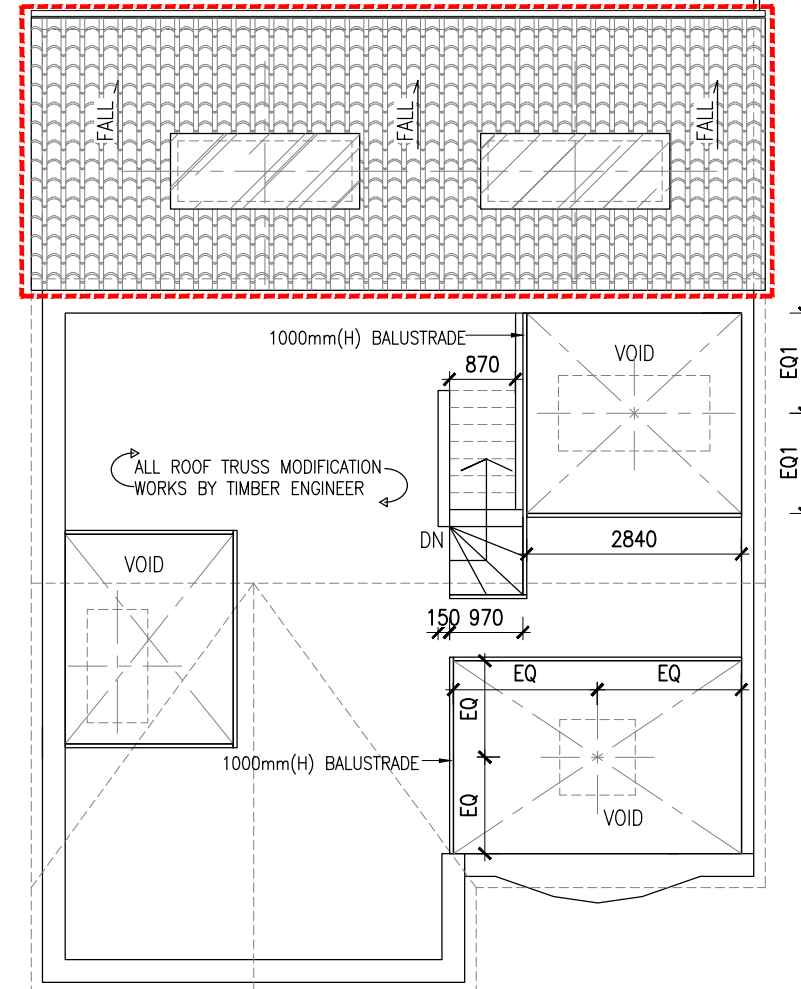

PROPOSED MEZZANINE LAYOUT

SCALE: 1:100

SUBMISSION

CLIENT:

ADDRESS:

INTERIOR DESIGNER:
Sammy Wan
079 259 30798

GENERAL CONTRACTOR

MEP CONSULTANT

REVISION		
NO.	DESCRIPTION	DATE
A	GENERAL REVISION	12.12.2023
B	GENERAL REVISION	31.08.2024
C	GENERAL REVISION	22.09.2024
D	GENERAL REVISION	23.05.2024
E	GENERAL REVISION	20.07.2024
F	GENERAL REVISION	10.09.2024

ALL DIMENSIONS ARE TO FINISH UNLESS OTHERWISE NOTED.

DO NOT SCALE FROM DRAWING. ALL DIMENSIONS MUST BE VERIFIED ON SITE. THIS DOCUMENT CONTAINS COPYRIGHTED MATERIAL. ANY UNAUTHORIZED USE, REPRODUCTION, DISSEMINATION OR SUPPLICATION OF ANY OF THE INFORMATION CONTAINED HEREIN MAY BE SUBJECT TO LEGAL ACTION PURSUANT TO LAW.

PROJECT:

NEW EXTENSION WORK

PROJ. NO.

DRAWING TITLE:
PROPOSED EXTENSION
1/F and M/F LAYOUT

STATUS:
DESIGN

FORMAT: A4 SCALE: 1:100 DATE: 25.11.2023

DRAWING NUMBER: PL-06 REVISION: F