


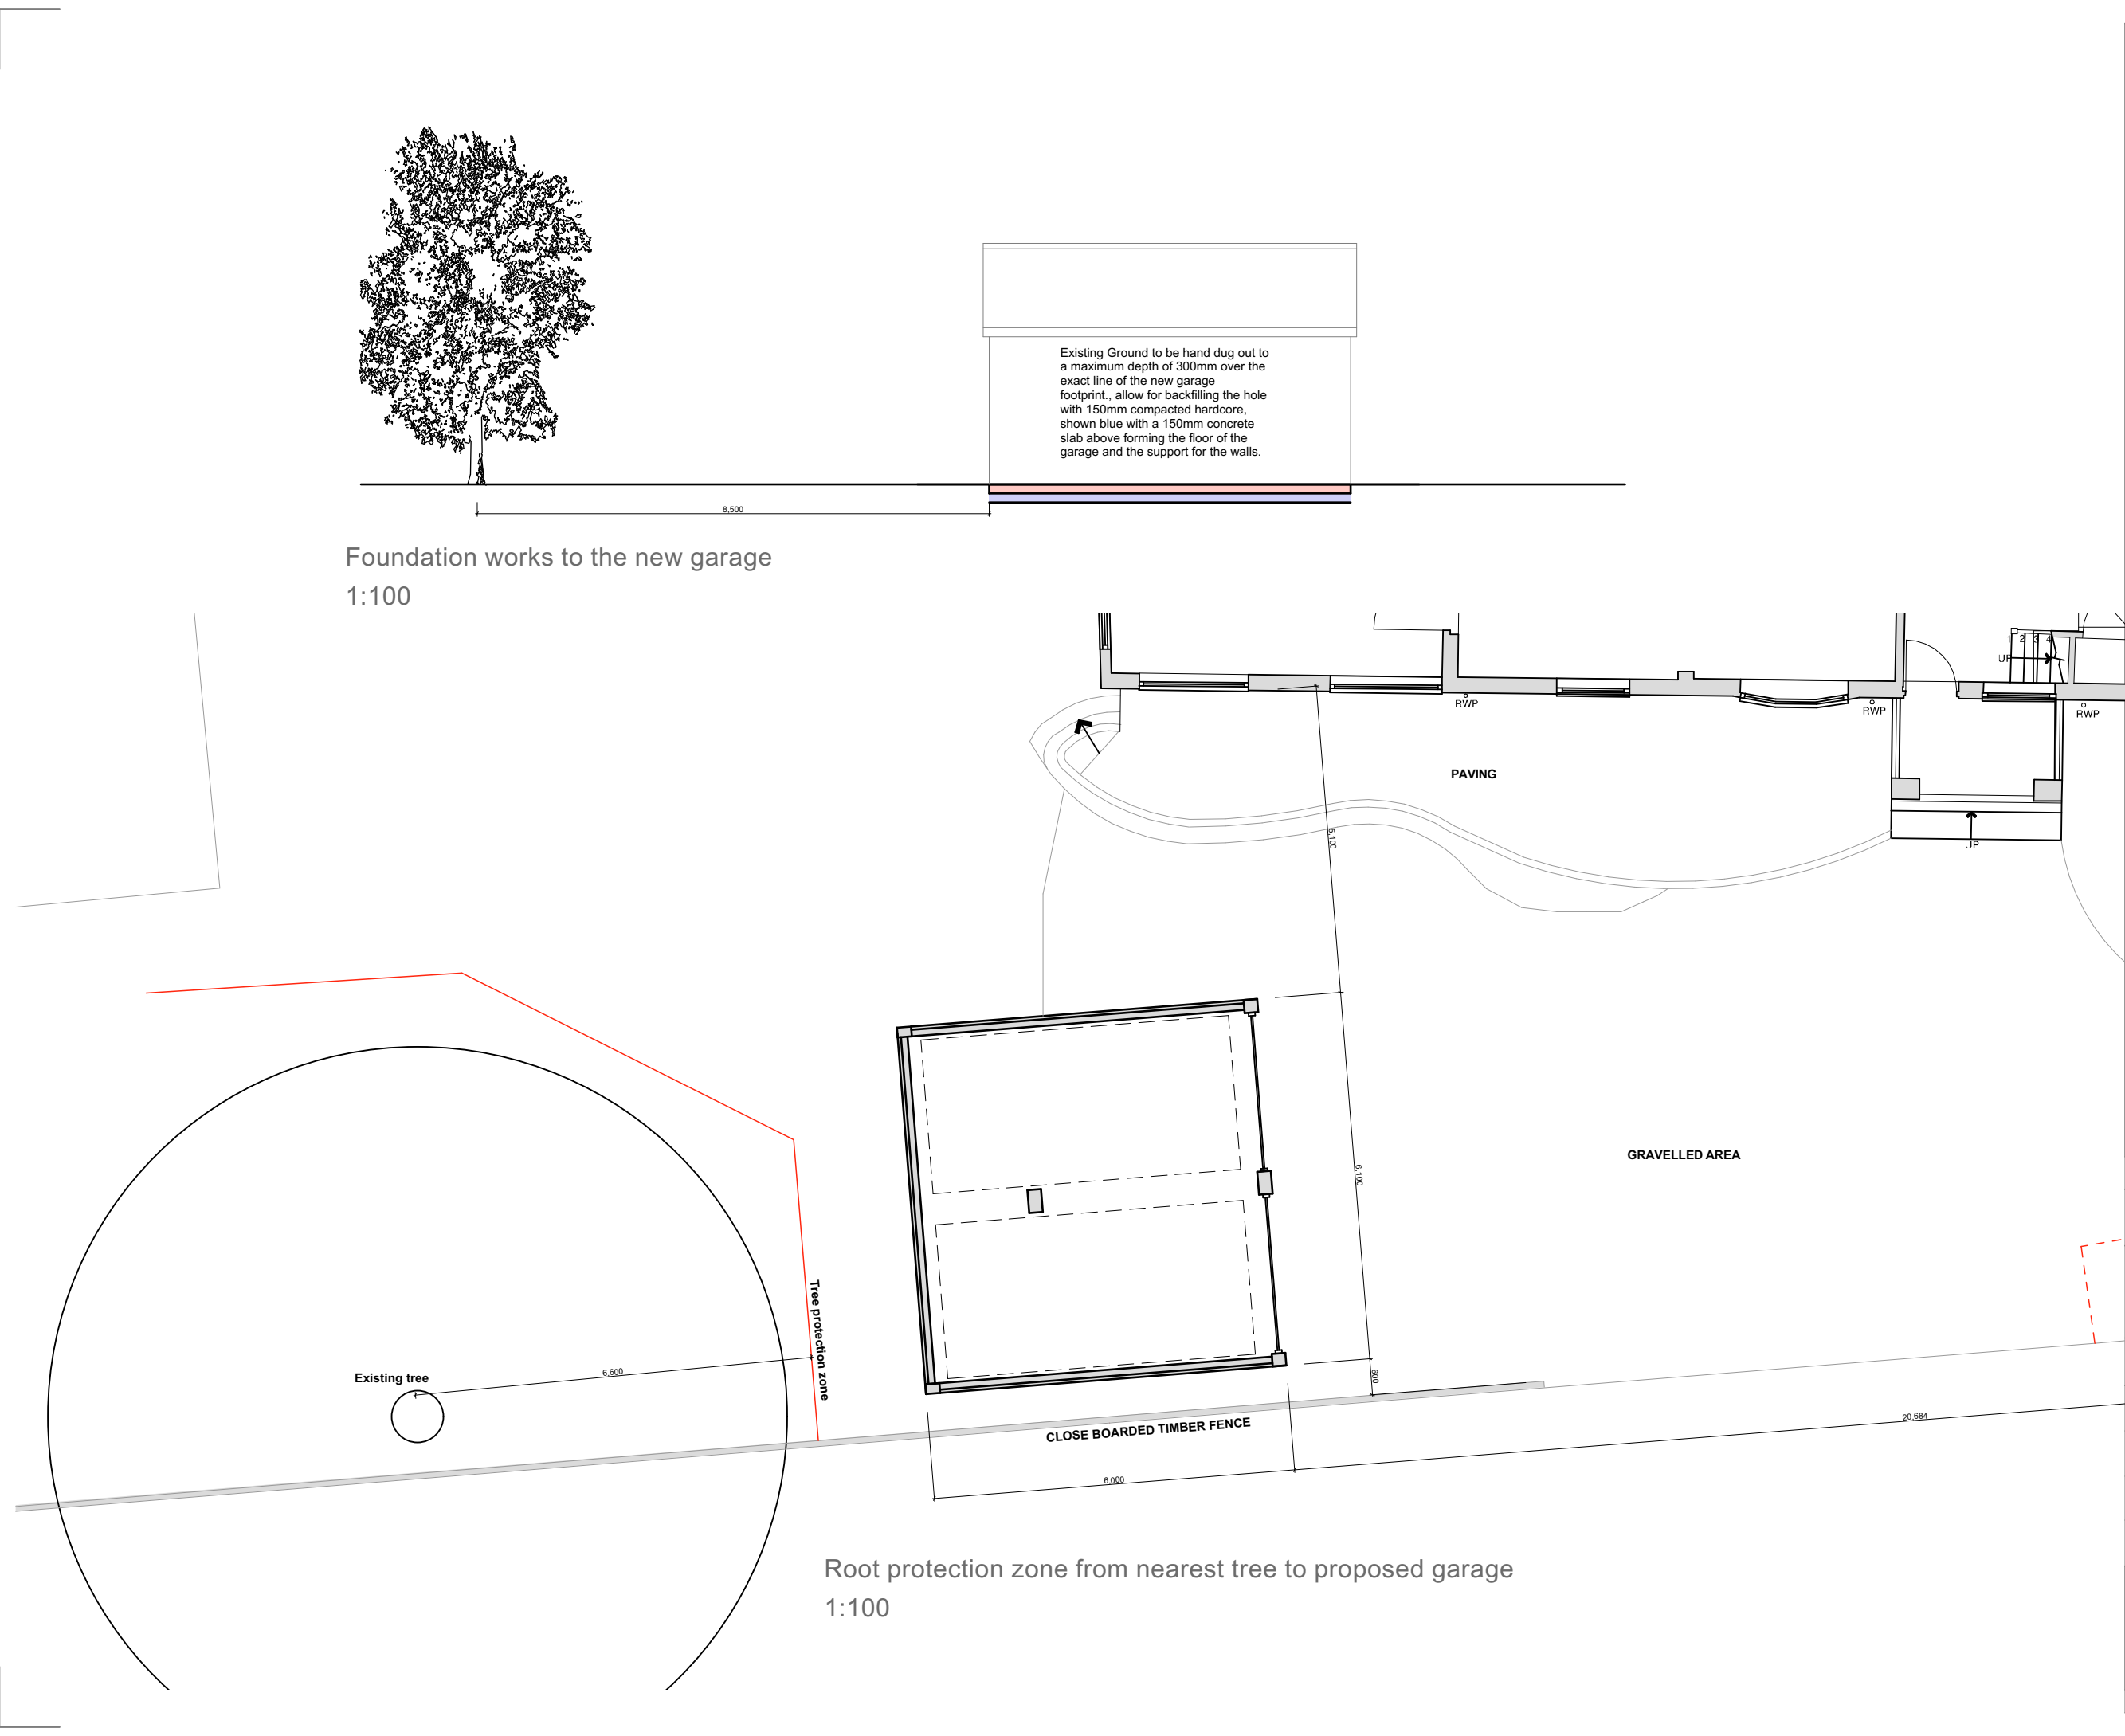

Foundation works to the new garage
1:100

Root protection zone from nearest tree to proposed garage
1:100

Notes

1) This drawing MUST NOT BE SCALED. Unless being used for planning purposes.

2) All dimensions to be CHECKED ON SITE and any DISCREPANCY reported to the Architects.

3) The site boundary shown is the best assumed from available data and does NOT represent legal ownership.

Revisions.

APPROVAL

PRELIMINARY

INFORMATION

FOR CONSTRUCTION

Project

YEOMANS COTTAGE
2 FOREST WAY
DESFORD
LE9 9GH

Client

MR & MRS SMYTHE

Drawing Title

ROOT PROTECTION ZONE

Drawing By

PJT

Checked By

Date

October 2024

Scale

1:100 @ A3

Drawing Number

7998 / 03

Revision

UNIT 4B
FIR TREE LANE
GROBY
LEICESTERSHIRE
LE6 0FH
TEL. 0116 254 7868
EMAIL. enquiries@gwh.co.uk

gwh

Gordon White & Hood Ltd Registered in England No 4088022

www.gwh.co.uk