


All drawings are copyright of David Granger Architectural Design Limited.
Ordnance Survey Data © Crown Copyright. All rights reserved. Licence
No. AR100020449. Landmark Ref. LIG6816

C	Grid Reference Points Added	04.12.25
B	Existing path position updated	09.01.24
A	Existing path retained & manege added	04.01.24

Grid Reference	Points	Added	Updated	Retained	Managed
A	Easting = 445778.627 Northing = 308016.461	0%	0%	0%	0%
X	Easting = 445764.458 Northing = 308034.070	0%	0%	0%	0%
B	Easting = 445817.651 Northing = 307995.039	0%	0%	0%	0%
C	Easting = 445950.239 Northing = 307917.025	0%	0%	0%	0%

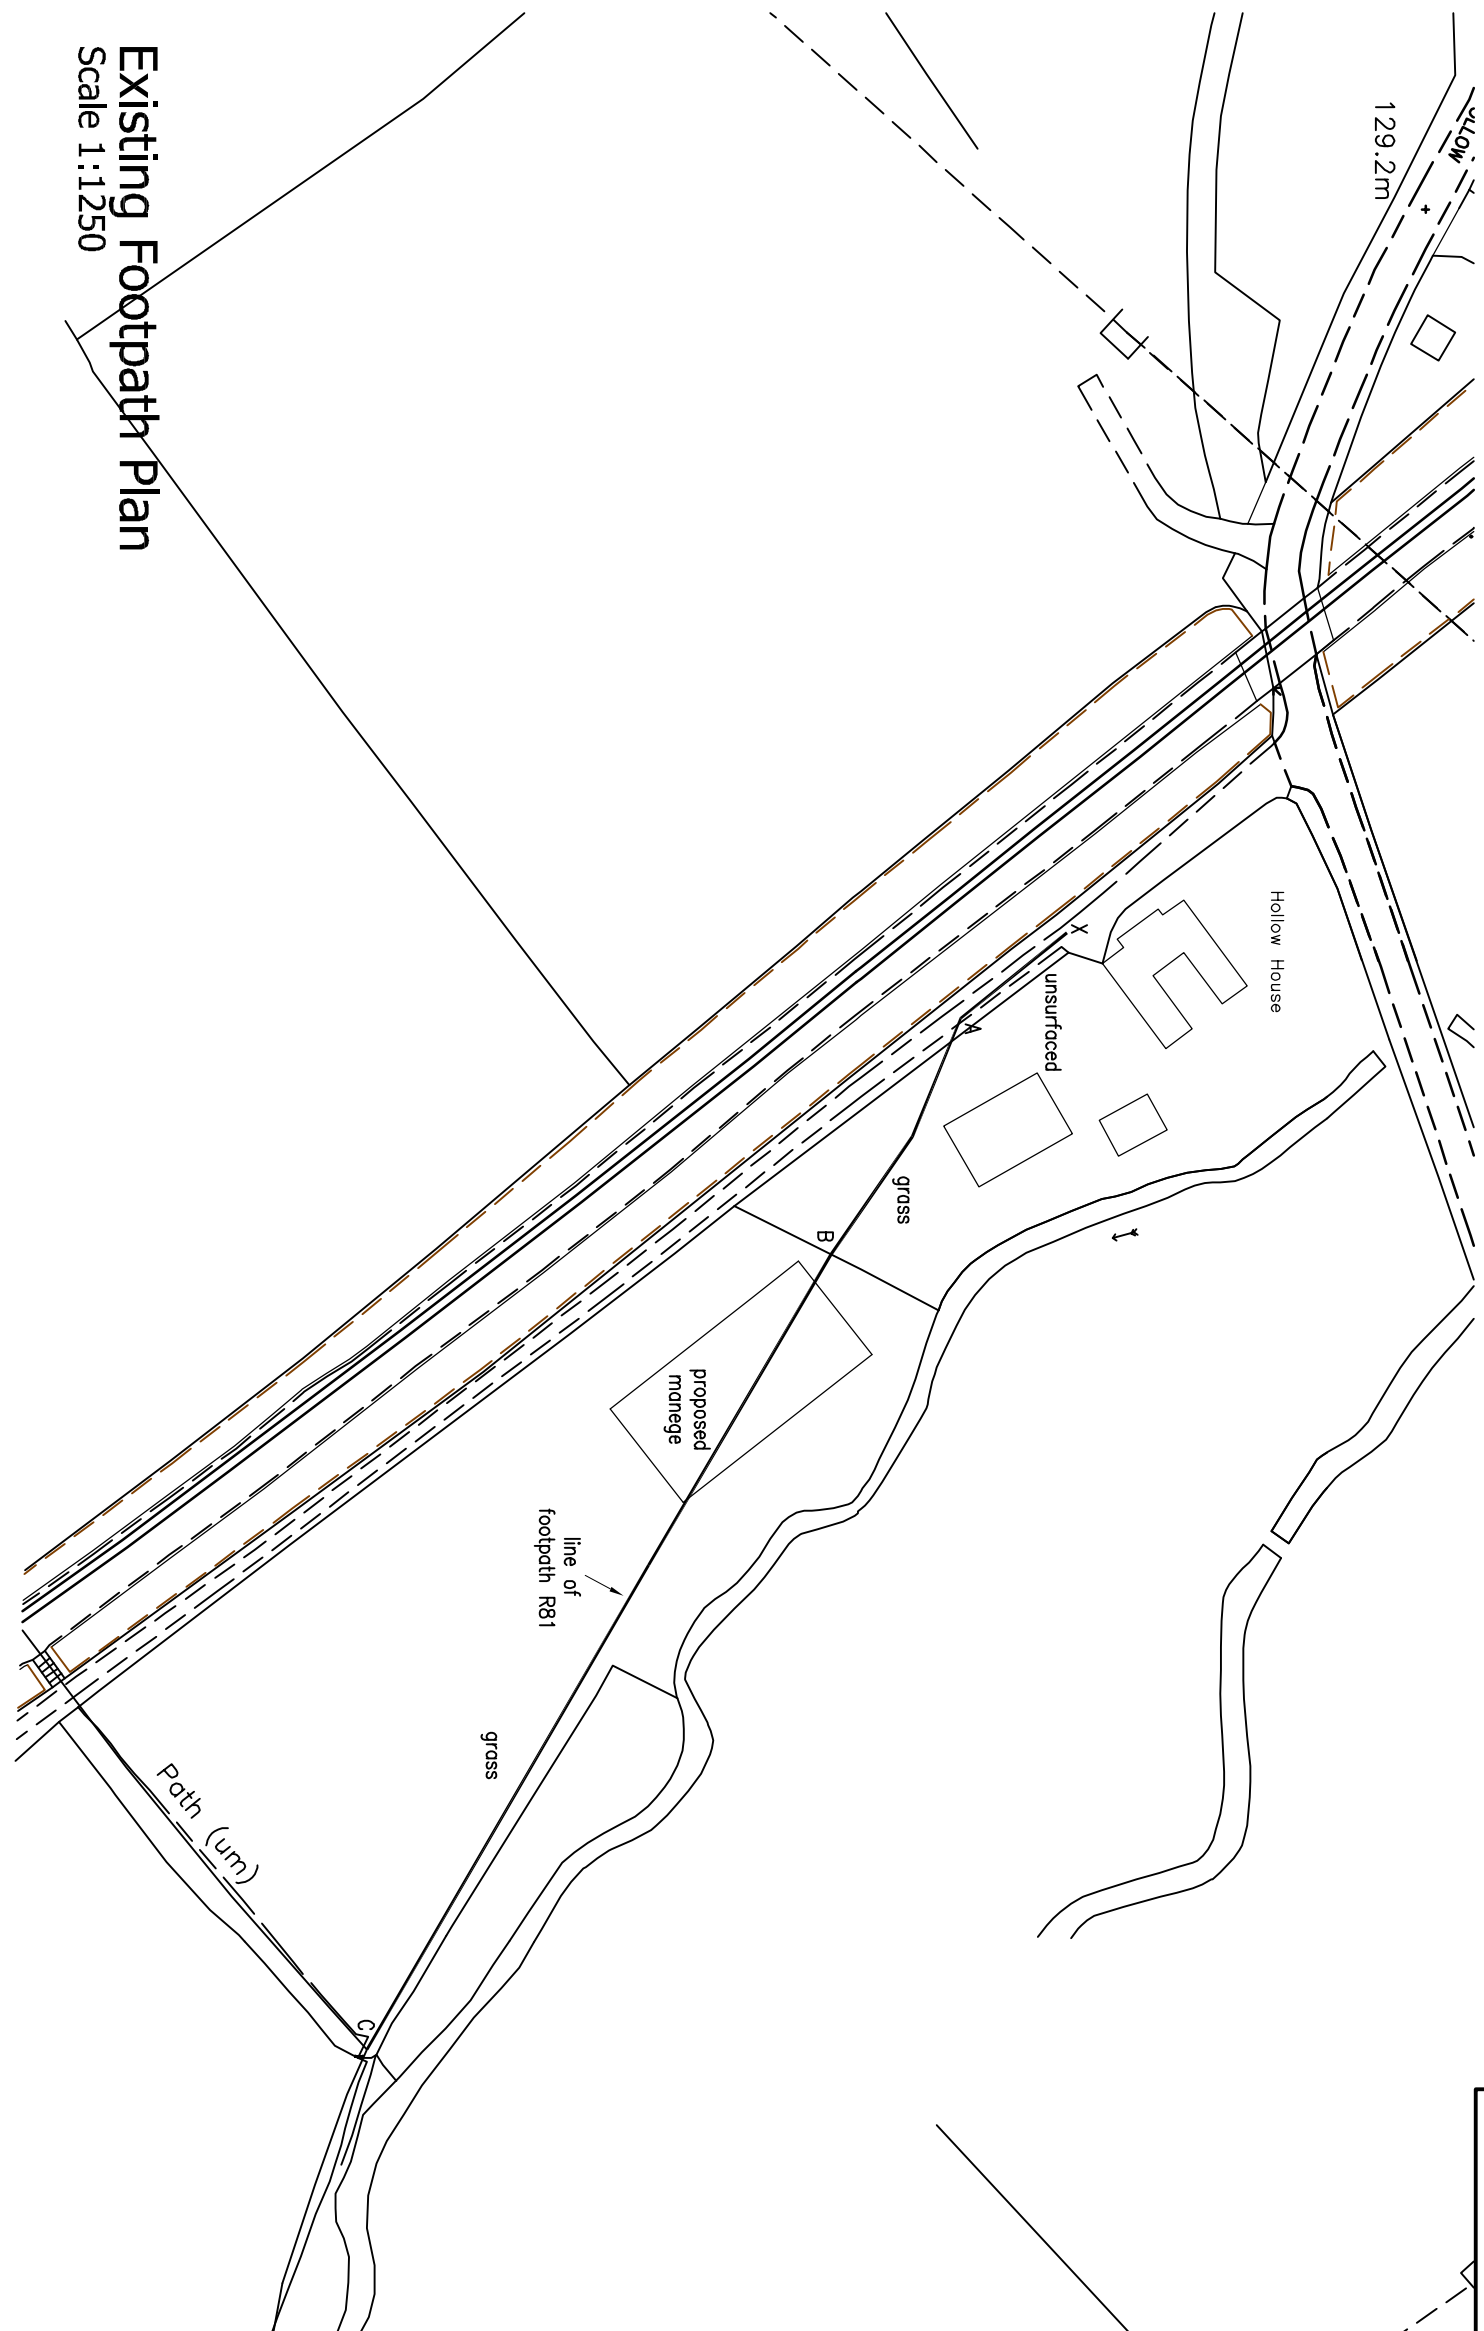

DAVID GRANGER

ARCHITECTURAL DESIGN LIMITED

The Old Cottage Hospital,
Leicester Road, Ashby-de-la-Zouch,
Leicestershire, LE65 1DB

Tel: 01530 560939

www.davidgrangerdesign.com

Company Reg. No. 5068912

Project

Title

Client

Date _____

Scale (at A3)

Hollow House Barn, Bagworth Lane

Thornton, Leicestershire

R81 Footpath Route

Mr M. Akiens

July 2021

As Shown

Drawing No. 21.3987.05C