

front

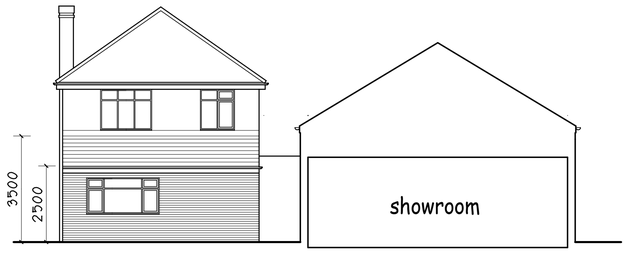

rear

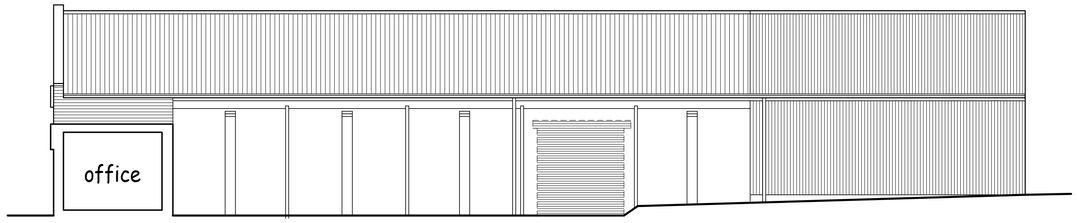

side a

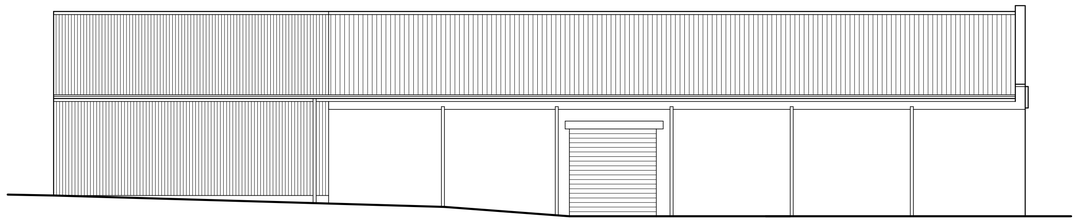

side b

EXTENSION MATERIALS

Grey concrete interlocking tiles
Red facing brick walls
White finish pvcu window frame
White pvcu eaves facia and soffit
Black pvcu rainwater goods

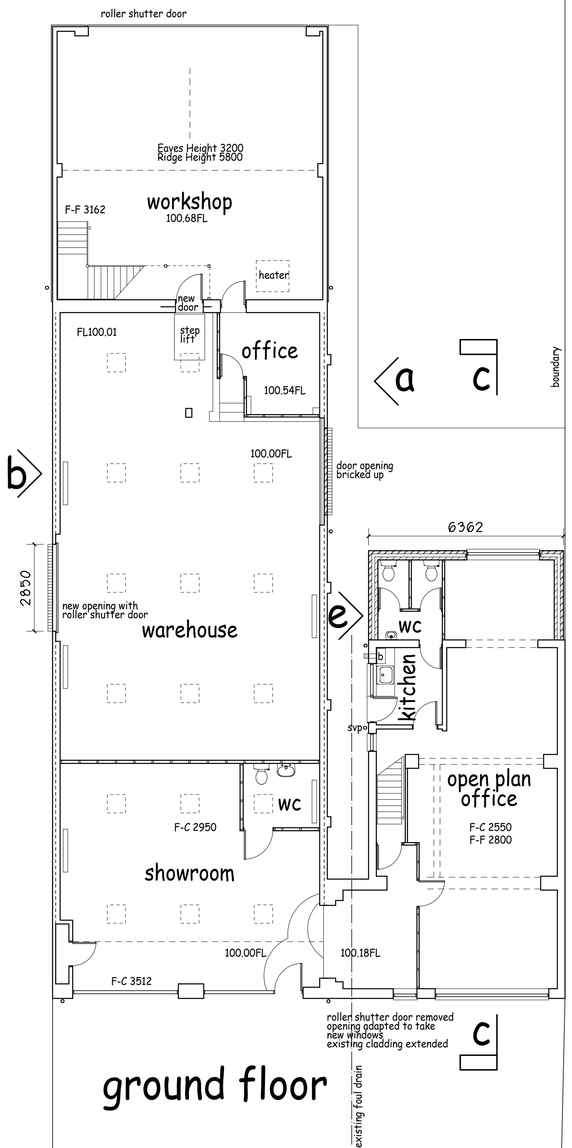

ground floor

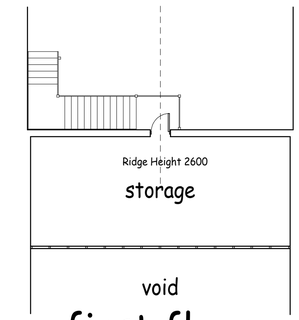

first floor

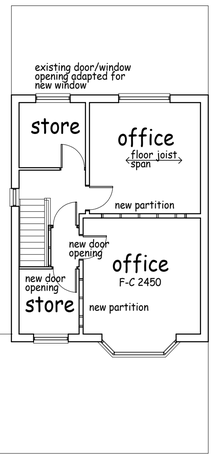

first floor

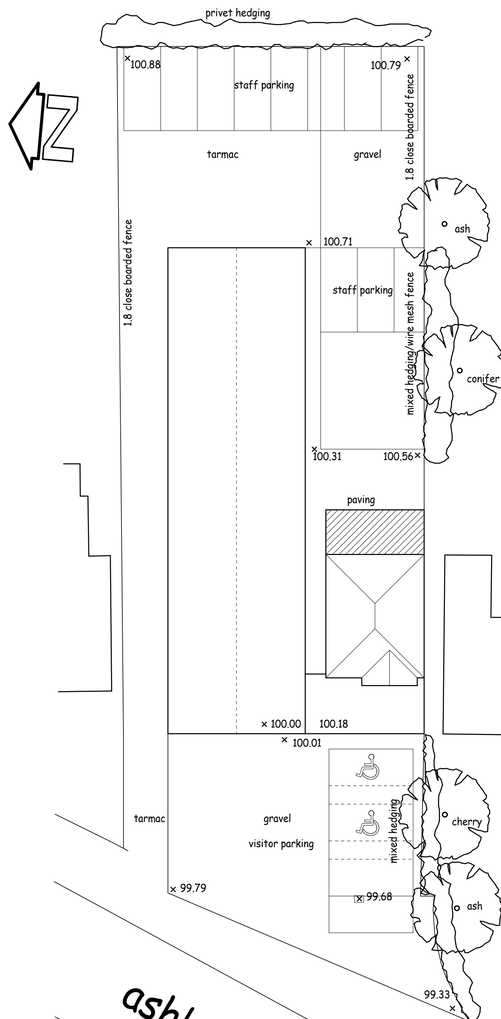

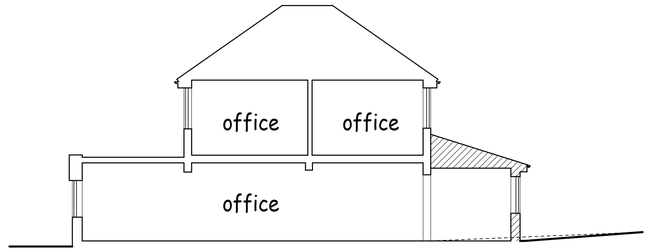

section c

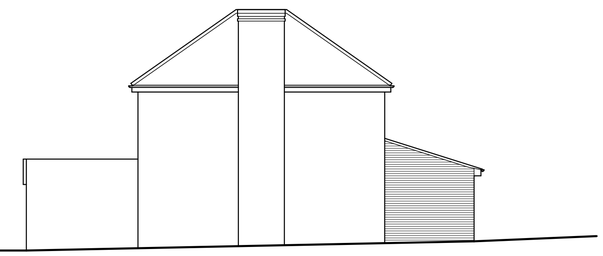

side d

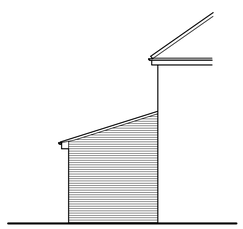

side e

This drawing and the works and concepts depicted are the copyright of The Redfern Kirton Partnership and may not be reproduced or made use of without express written consent.
All heights, levels, sizes and dimensions must be checked on site before work or manufacture commences.
Any discrepancies must be reported to The Redfern Kirton Partnership.
This drawing must be read in conjunction with any related details prepared by other Consultants or Specialists.

Premises at 136 Ashby Road
Hinckley LE10 1SN
Proposed Alterations

The Redfern Kirton Partnership
Building Design Consultants
Braemar Court
1311E Melton Road
Syston
Leicester
LE7 2EN
Tel/Fax. 0116 2600602

revisions

drg. no. 1499/3

scale 1:100,1:200

date 17/8/09

A1