

Rear Elevation

Front Elevation

Left Elevation

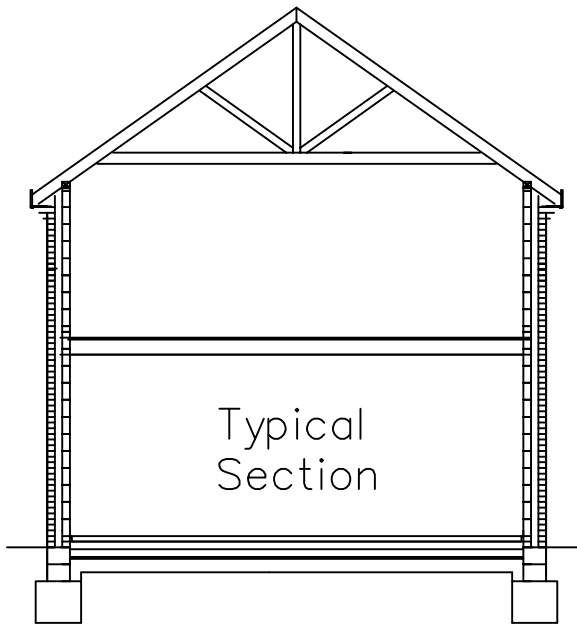

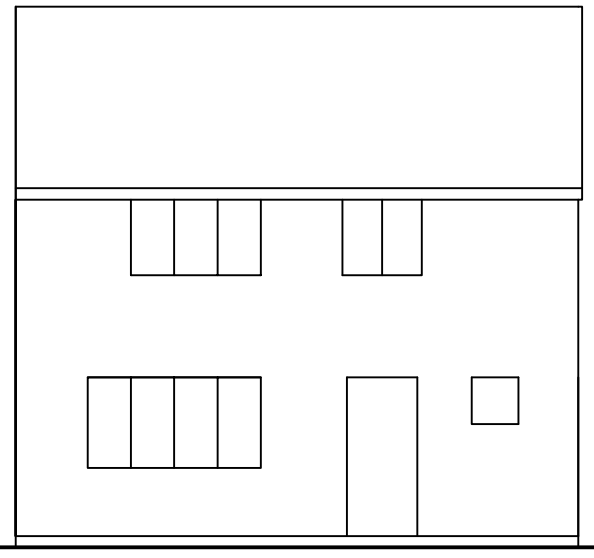

Existing house for height comparison

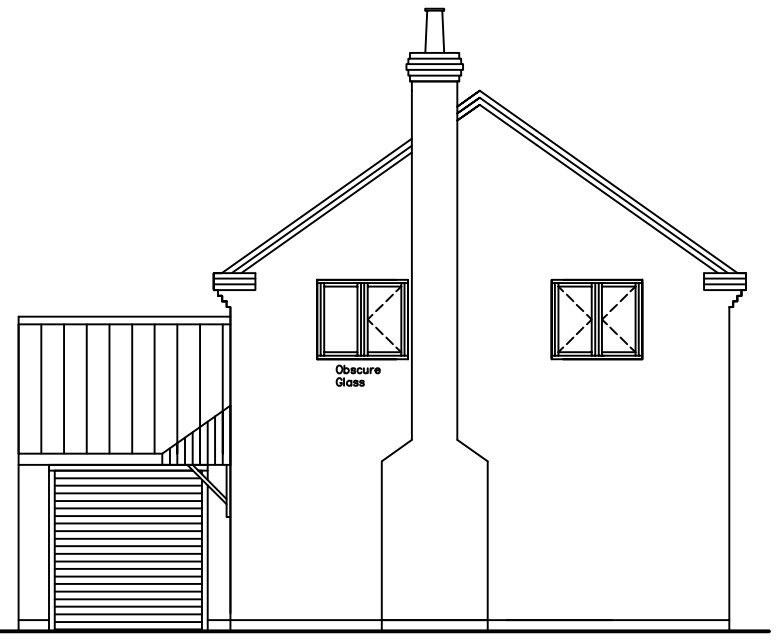

Right Elevation

0 2 4 6 8 10m

Material Schedule

BRICKS
HANSON WEATHERFIELD RED MULTI
ABOVE 3 COURSES OF BLUES

ROOF TILES
SANDTOFT LIGHT GREY LINDUM

WINDOWS AND DOORS
WHITE UPVC

GUTTERS
BLACK HALF ROUND PLASTIC

FACIA AND SOFFIT
WHITE UPVC

FENCE BETWEEN NEW HOUSES
CONCRETE POSTS & GRAVEL BOARDS,
FEATHEREDGE PANELS.

J.W.BEESTON LIMITED

DESIGN & BUILD CONTRACTORS

PROJECT

PROPOSED NEW BUILD OF 1 HOUSE TO THE SIDE OF 23 CHERRY ORCHARD CLOSE, HIGHAM ON THE HILL, LEICESTERSHIRE

CLIENT

MR T BARTON

DRAWING NO
BAR002

SCALE 1:100 at A3

107 LIMBY HALL LANE, SWANNINGTON,
COALVILLE, LEICESTERSHIRE, LE67 8QG
TEL. 01530 810496

Revision