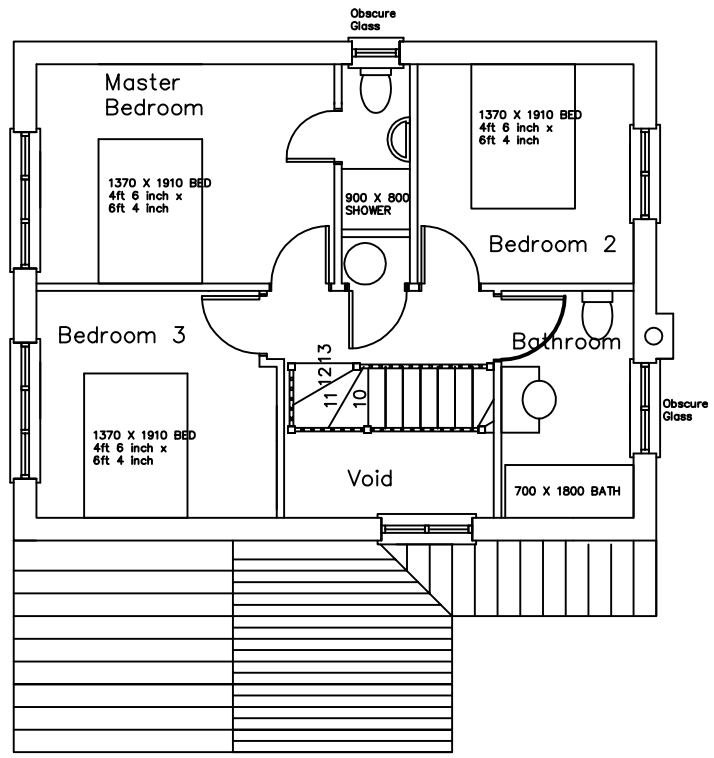

First Floor

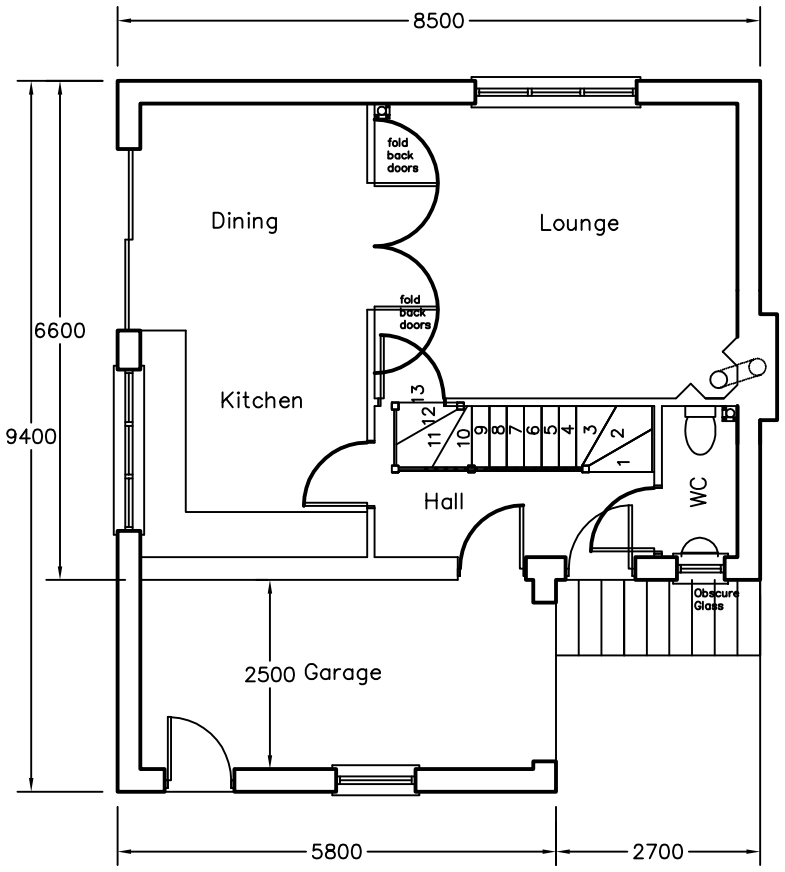

Ground Floor

1 2 3 4 5 6 7 8 9 10m

J.W.BEESTON LIMITED

DESIGN & BUILD CONTRACTORS

PROJECT

PROPOSED NEW BUILD OF 1 HOUSE TO THE SIDE OF 23 CHERRY ORCHARD CLOSE, HIGHAM ON THE HILL, LEICESTERSHIRE

CLIENT

MR T BARTON

DRAWING NO

BAR005

SCALE 1:100 at A3

107 LIMBY HALL LANE, SWANNINGTON, COALVILLE, LEICESTERSHIRE, LE67 8QG
TEL. 01530 810496

Revision