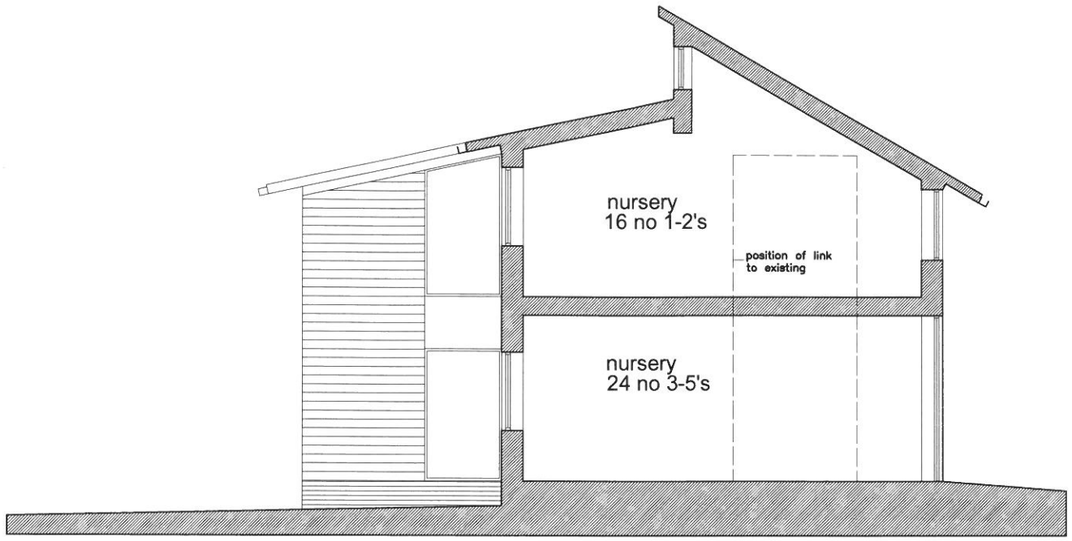

section B-B

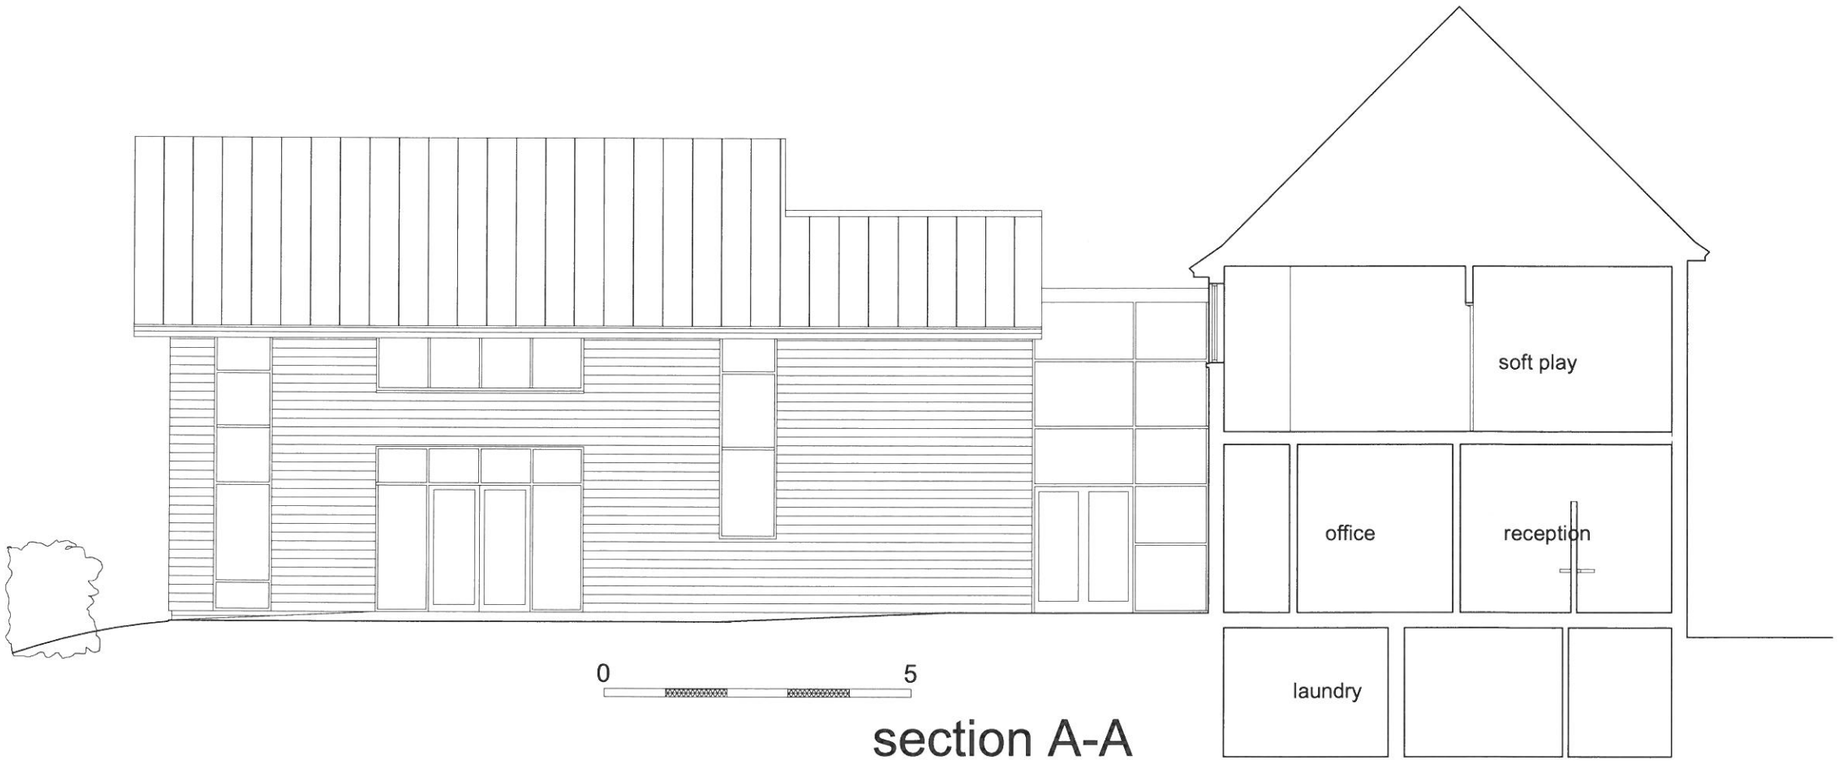

section A-A

Job: 25 Mount Road Hinckley	Drawing: proposed sectionm A-A	Drwg No: 858:D12	Rev: B
Client: Shooting Stars Nurseries		Scale: 1:200@A3	Date: 16.08.2011

LETT + SWEETLAND ARCHITECTS 58 London Road . Worcester . WR5 2DS. Tel:01905353768 . Fax:01905353568.



south elevation

all window frames black to match existing



north elevation

Job: 25 Mount Road Hinckley	Drawing: proposed elevations	Drwg No: 858:D09	Rev: D
Client: Shooting Stars Nurseries		Scale: 1:100@A3	Date: 16.08.2011

LETT + SWEETLAND ARCHITECTS 58 London Road . Worcester . WR5 2DS. Tel:01905353768 . Fax:01905353568.