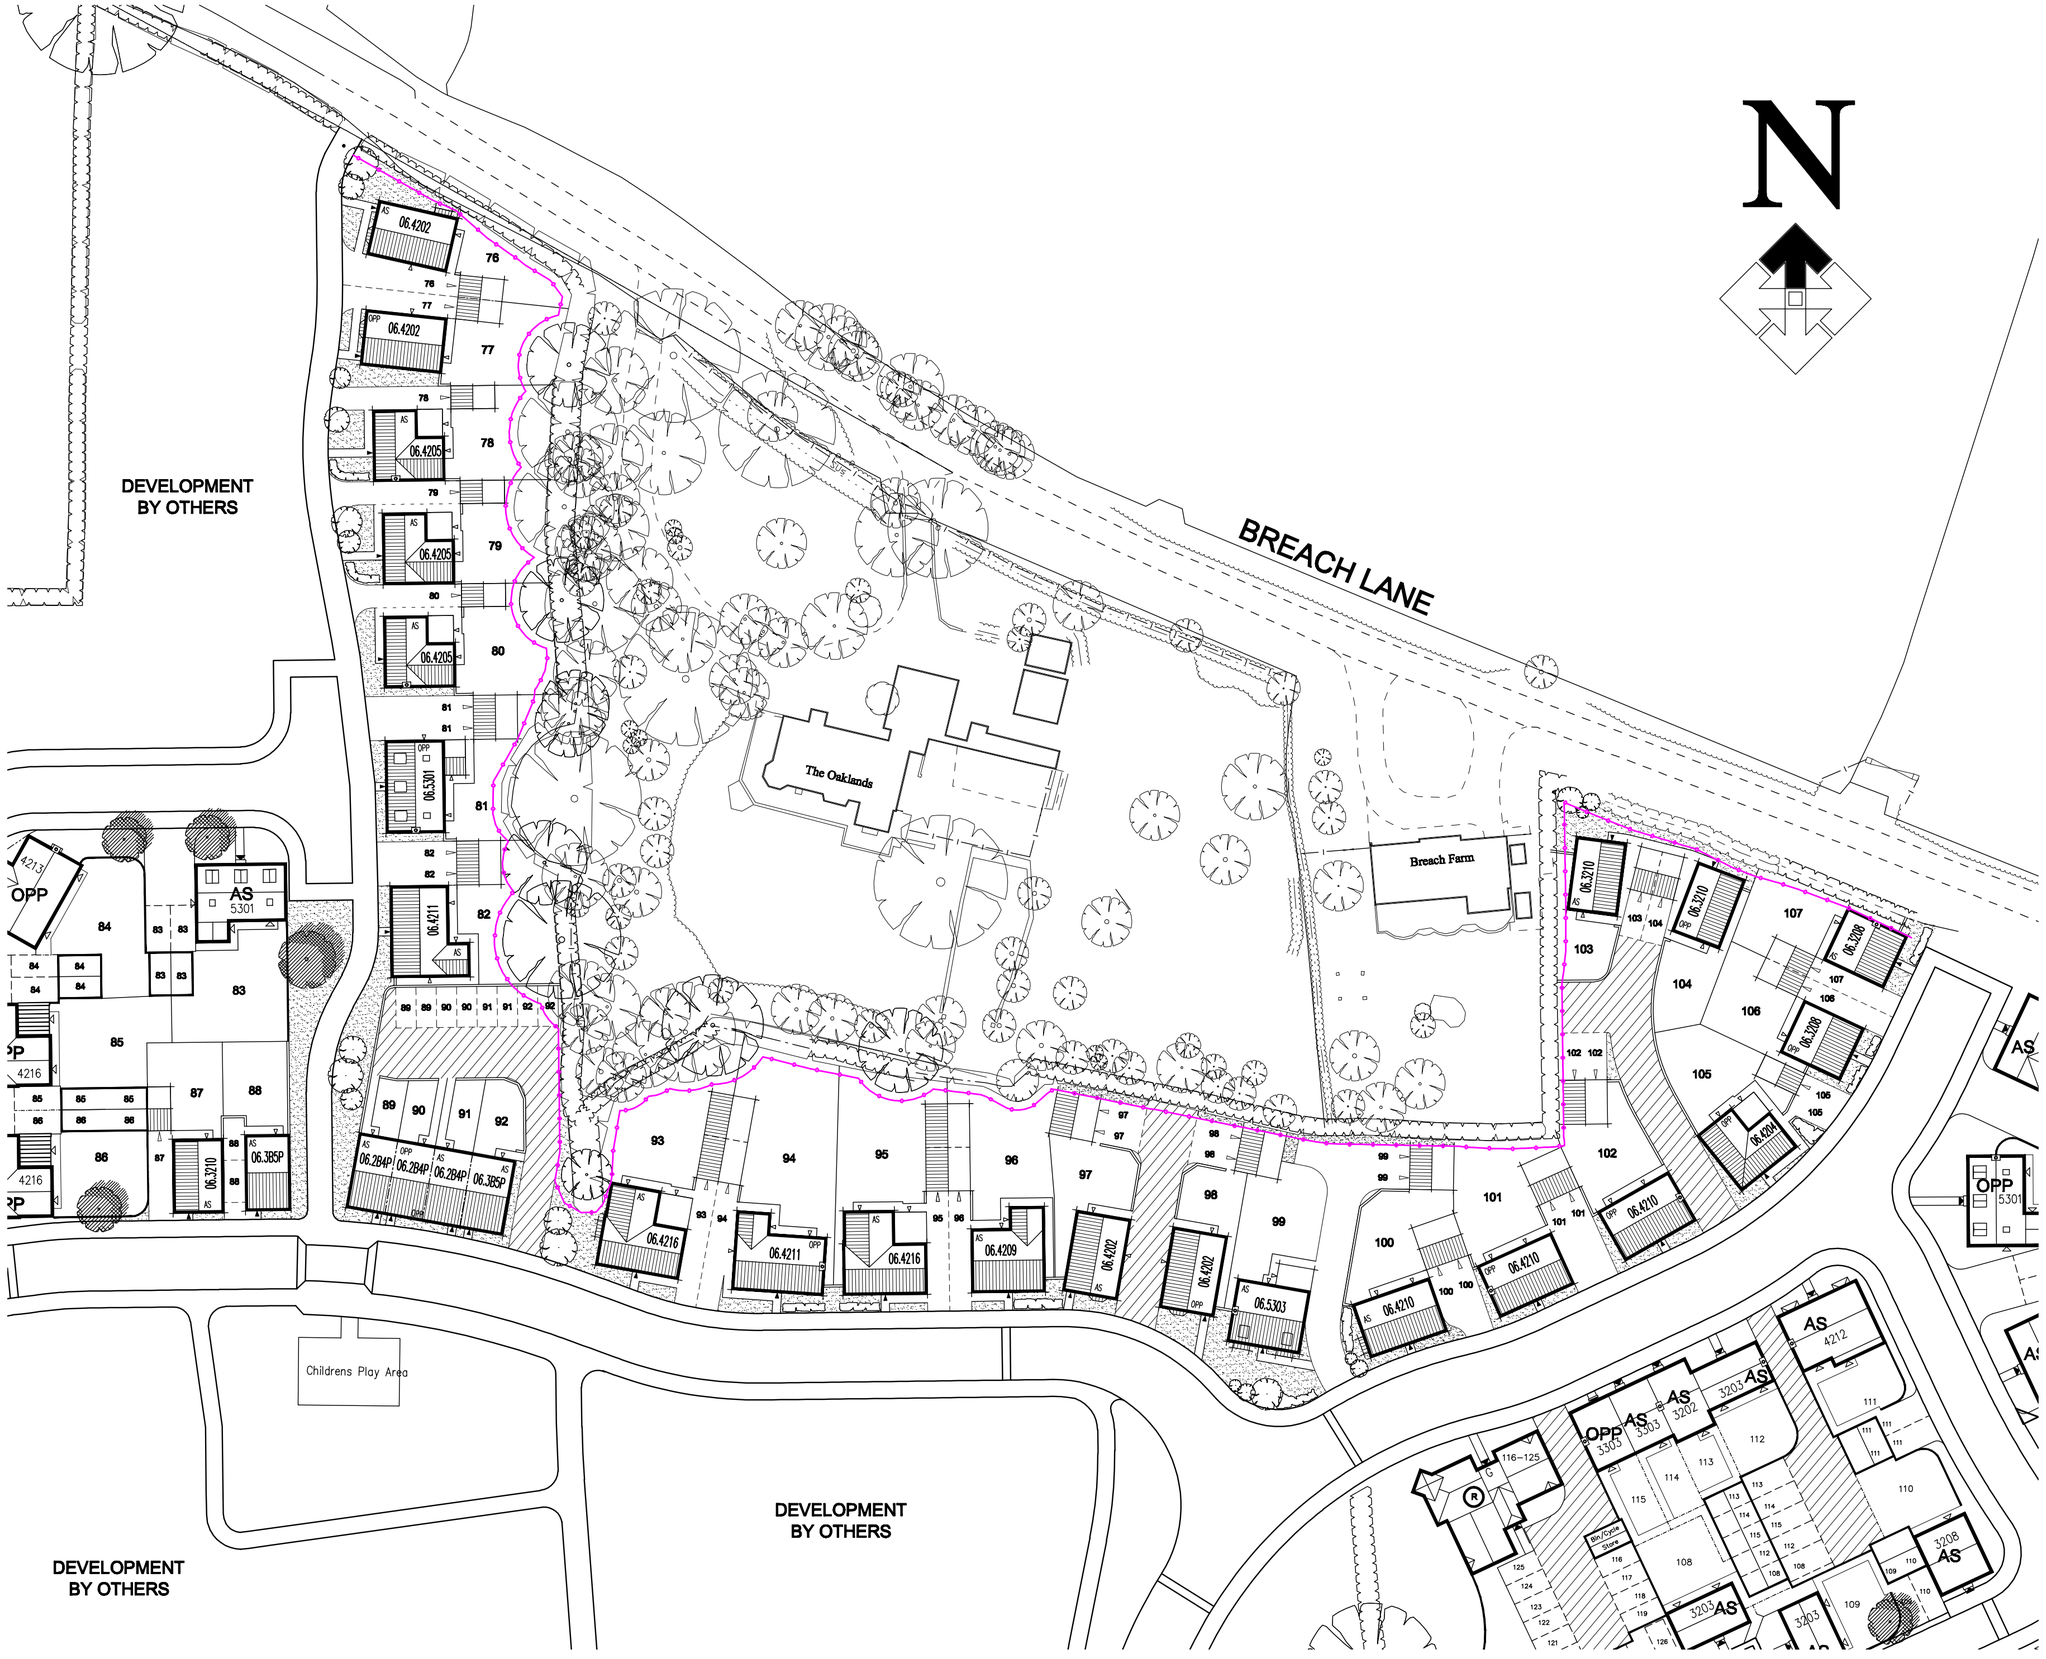

BREACH LANE ~ EARL SHILTON.

A	26/10/09	Tree protection fencing amended.

REVISIONS

JOB
Proposed Residential Development At Land off Breach Lane, Earl Shilton.

DRAWING
TREE PROTECTION PLAN

SCALE: 1:500

DATE: 09.10.2009 | DRAWN: JRM

©THIS DRAWING AND THE BUILDING WORKS DEPICTED ARE THE COPYRIGHT OF J.S.BLOOR (SERVICES) LIMITED AND MAY NOT BE REPRODUCED OR AMENDED EXCEPT BY WRITTEN PERMISSION. NO LIABILITY WILL BE ACCEPTED FOR AMENDMENTS MADE BY OTHER PERSONS.

BLOOR HOMES®
J.S BLOOR (SERVICES) LIMITED,
ASHBY ROAD, MEASHAM, SWADLINCOTE.
DERBYSHIRE DE12 7JP
TELEPHONE 01530 270100 FACSIMILE 01530 271440

DRAWING No: T185_TPP_01A