Sketch of Plan for hedge to trim

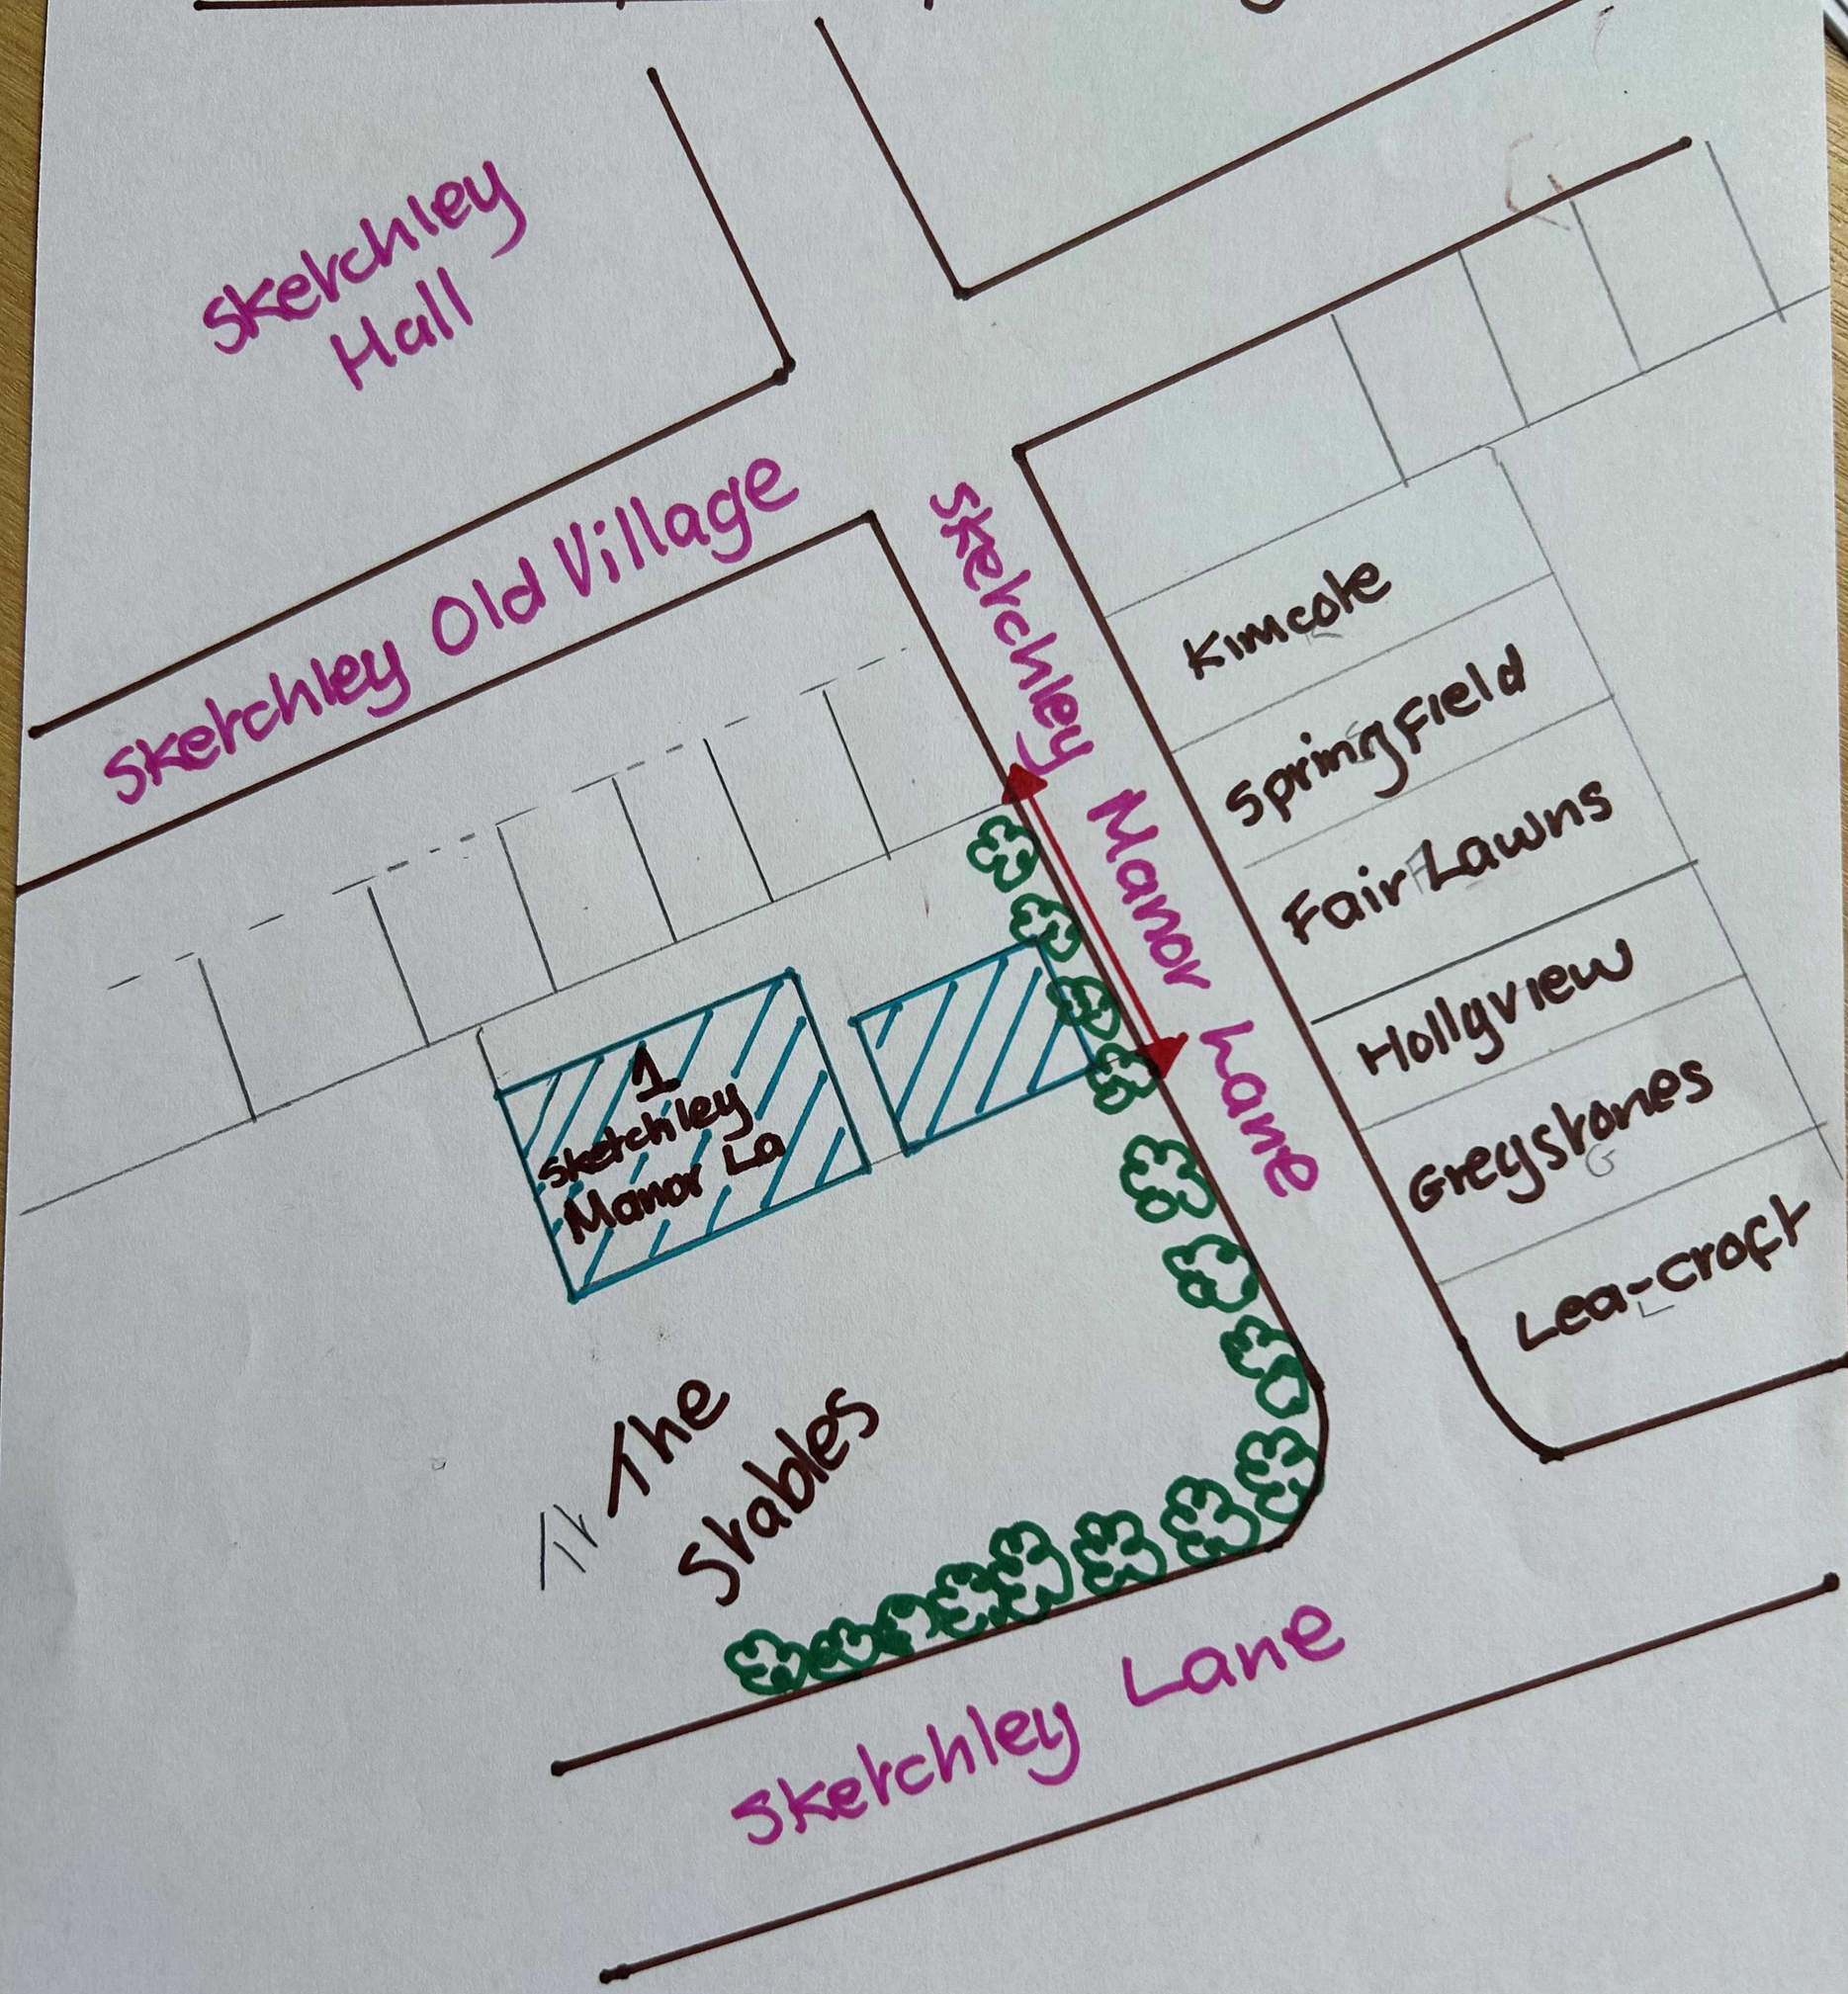

Holly Hedge on Sketchley Manor Lane.

Bordering № 1 to be trimmed + tidied.