


445200m

445300m

445400m

445500m

445600m

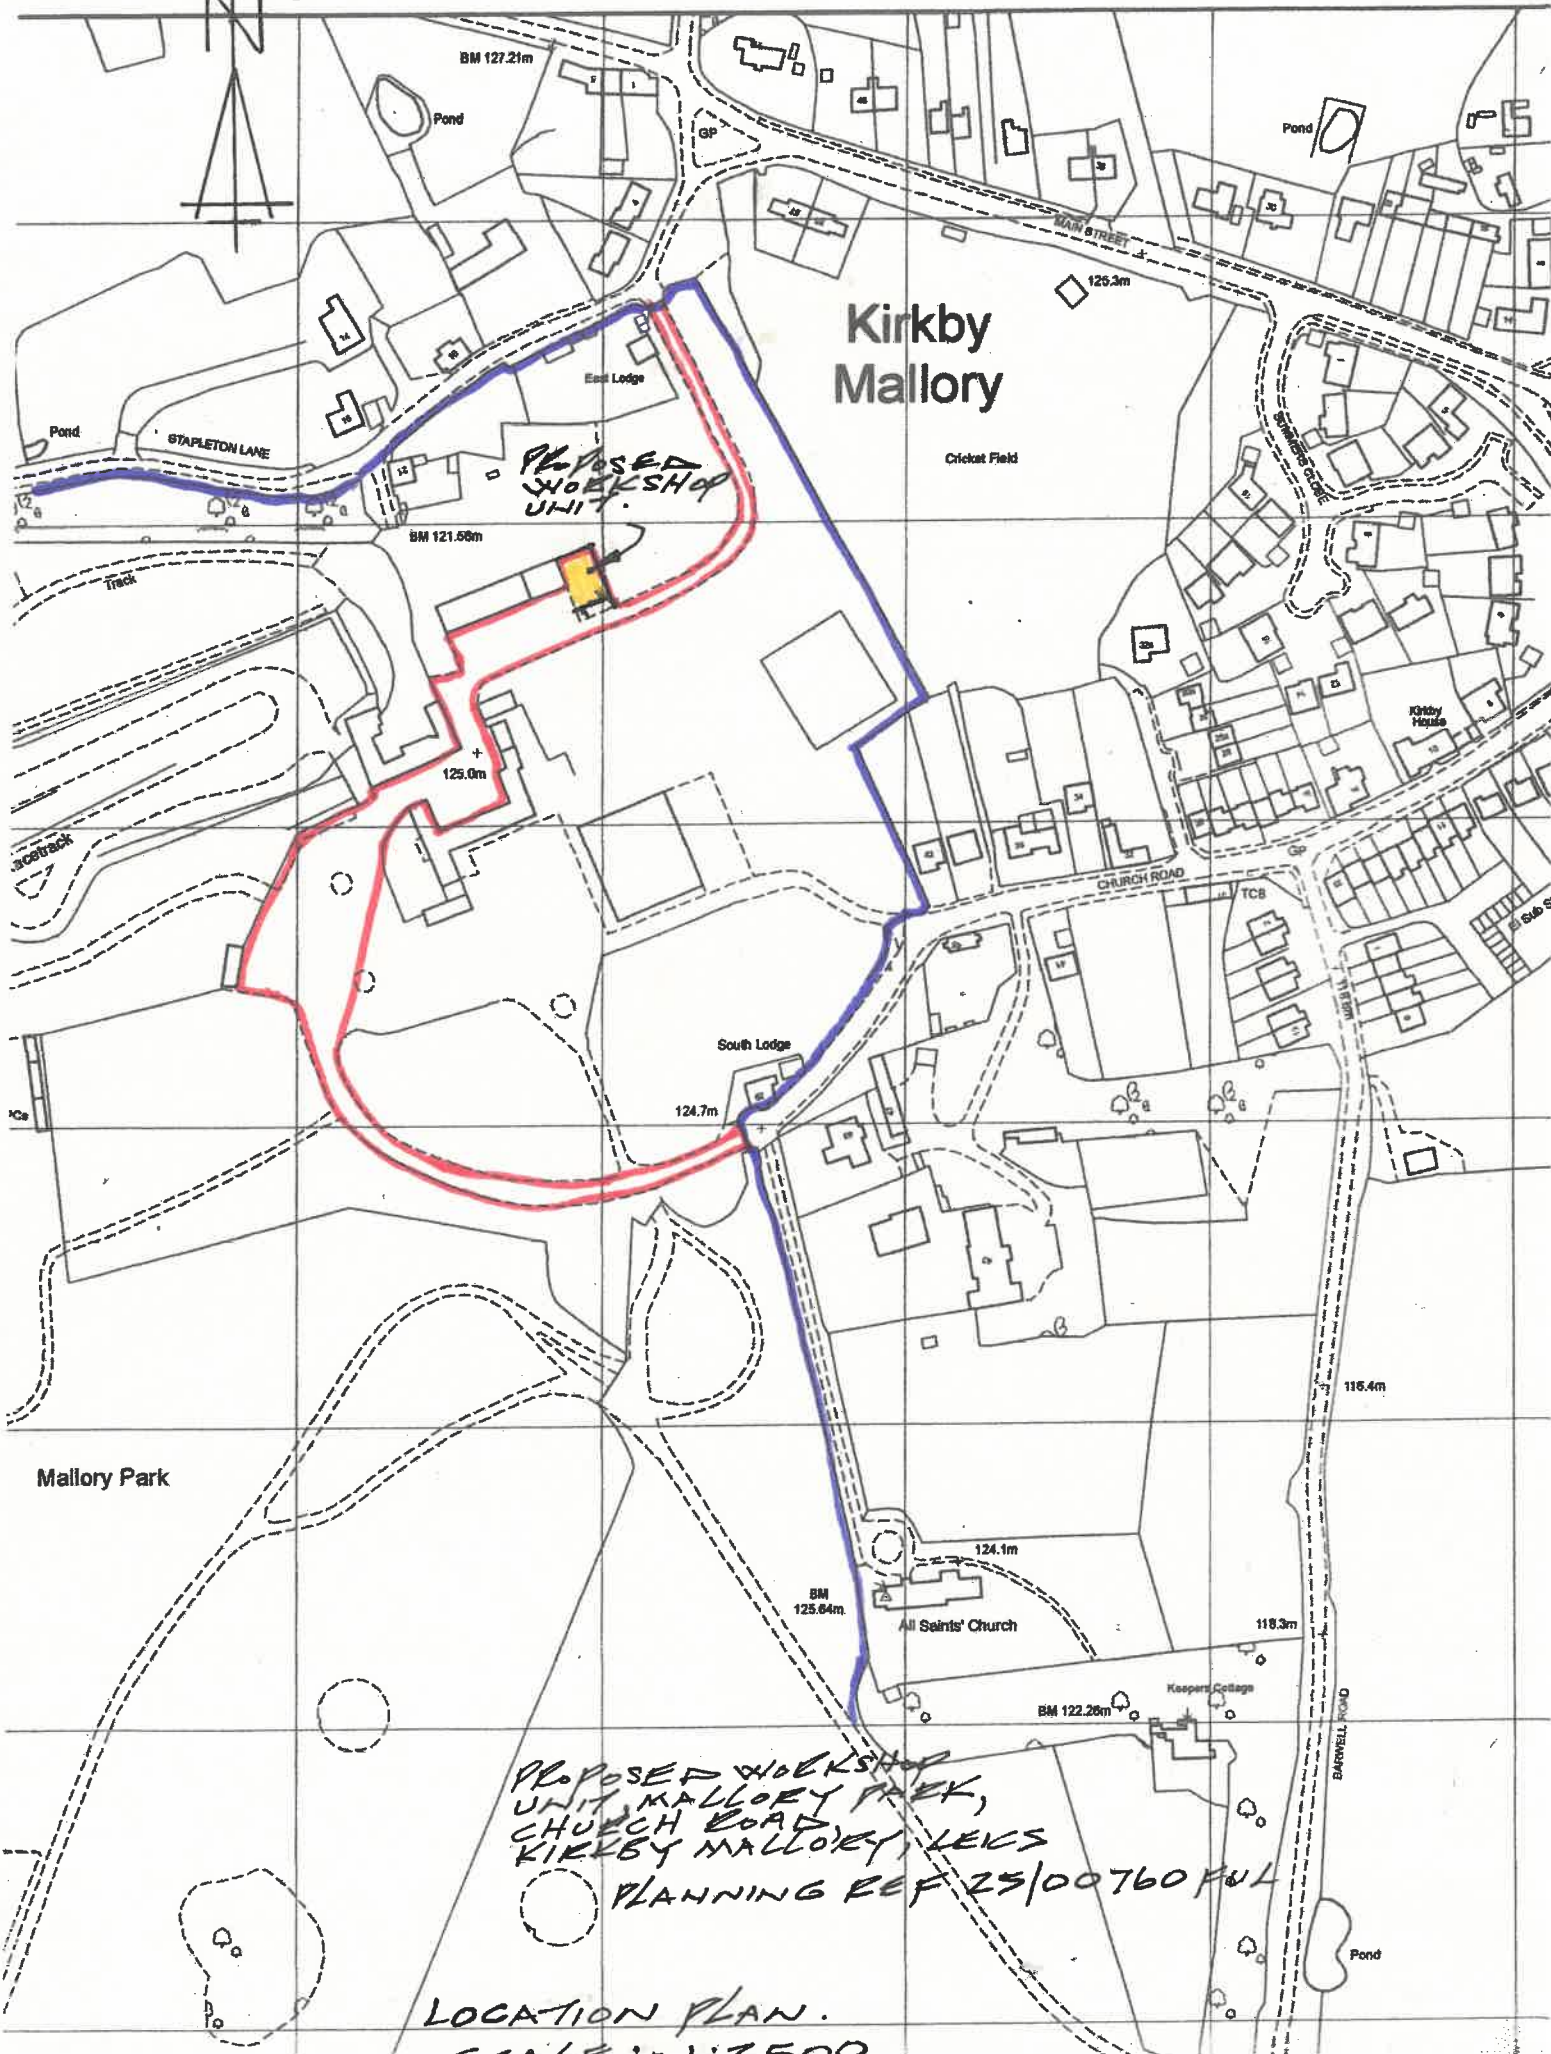

PROPOSED WORKSHOP
UNIT, MALLORY PARK,
CHURCH ROAD,
KIRKBY MALLORY, LEICS
PLANNING REF 25/00760 FUL

LOCATION PLAN.
SCALE 1:12500.