


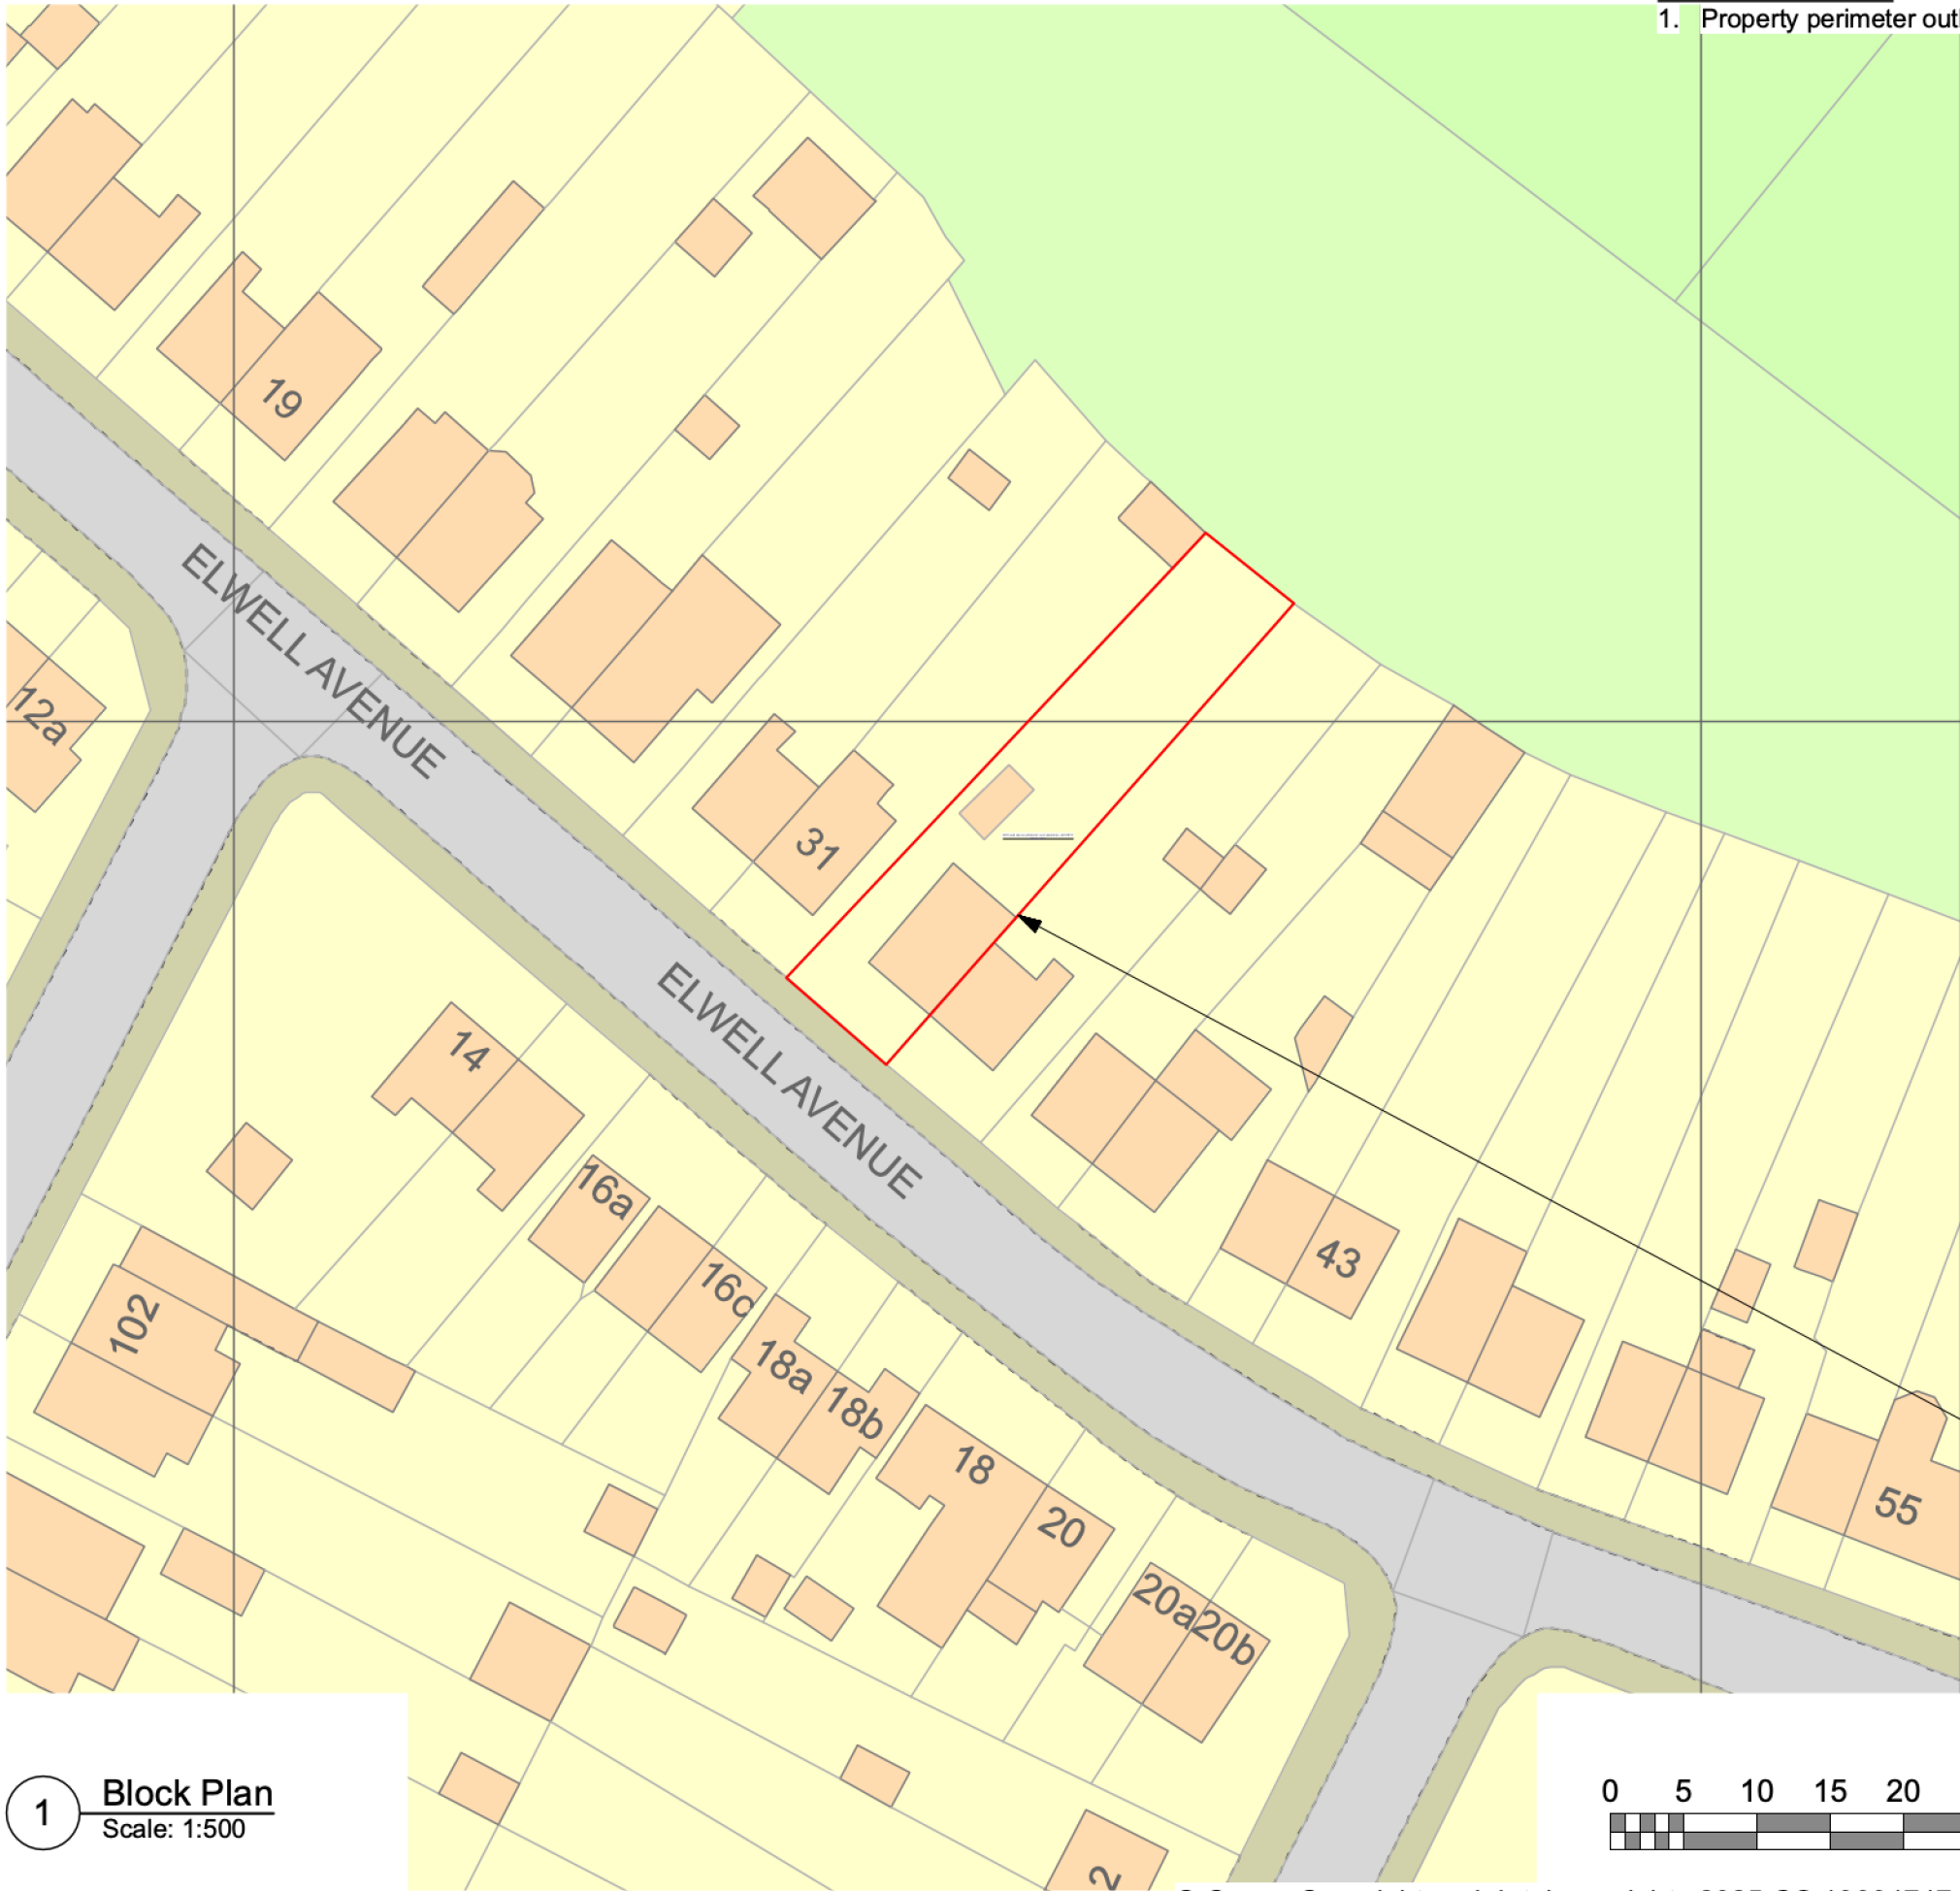

Block Plan Notes
1. Property perimeter outlined in red.

29810C

1 Block Plan
Scale: 1:500

THE DESIGN SOCIAL

134 Kirkby Road Barwell LE9 8FN UK

GENERAL DRAWING NOTES

© This drawing is not to be shown to any Third Party unless agreed by The Design Social.

This drawing shows 'design intent' only.
It is the responsibility of the appointed contractor to finalise development, using specialists approved by The Design Social, & produce detailed working drawings.
ALL working drawings to be approved by The Design Social prior to manufacture.

REV.	DATE	NOTES	REV. BY
------	------	-------	---------

THE DESIGN SOCIAL

Roger Alger				
33 Elwell Avenue, Barwell, LE9 8FH				
Block Plan				
AUTHOR	L.R.	DATE	01/09/2025	APPROVED
				R.A.
SCALE	1:500 @ A3		READ WITH	0410 (A) GA 001
DRAWING No.				
0410	(A)	GA	002	
Project No.	Type	Area	Number	Rev
DRAWING STATUS				
Planning				