





Site Section AA

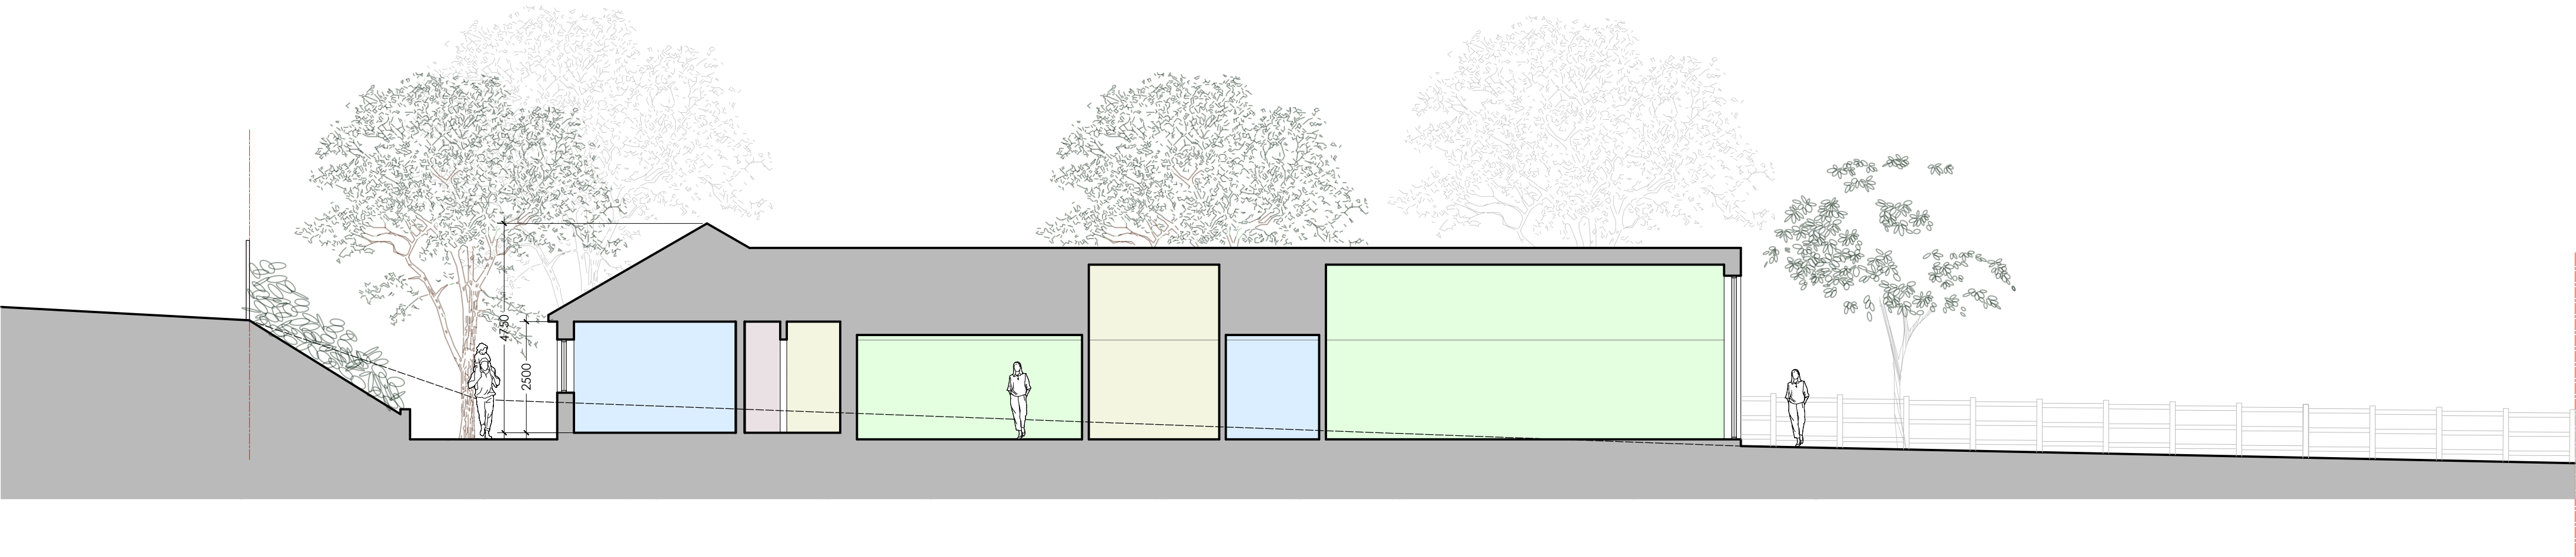

Site Section BB

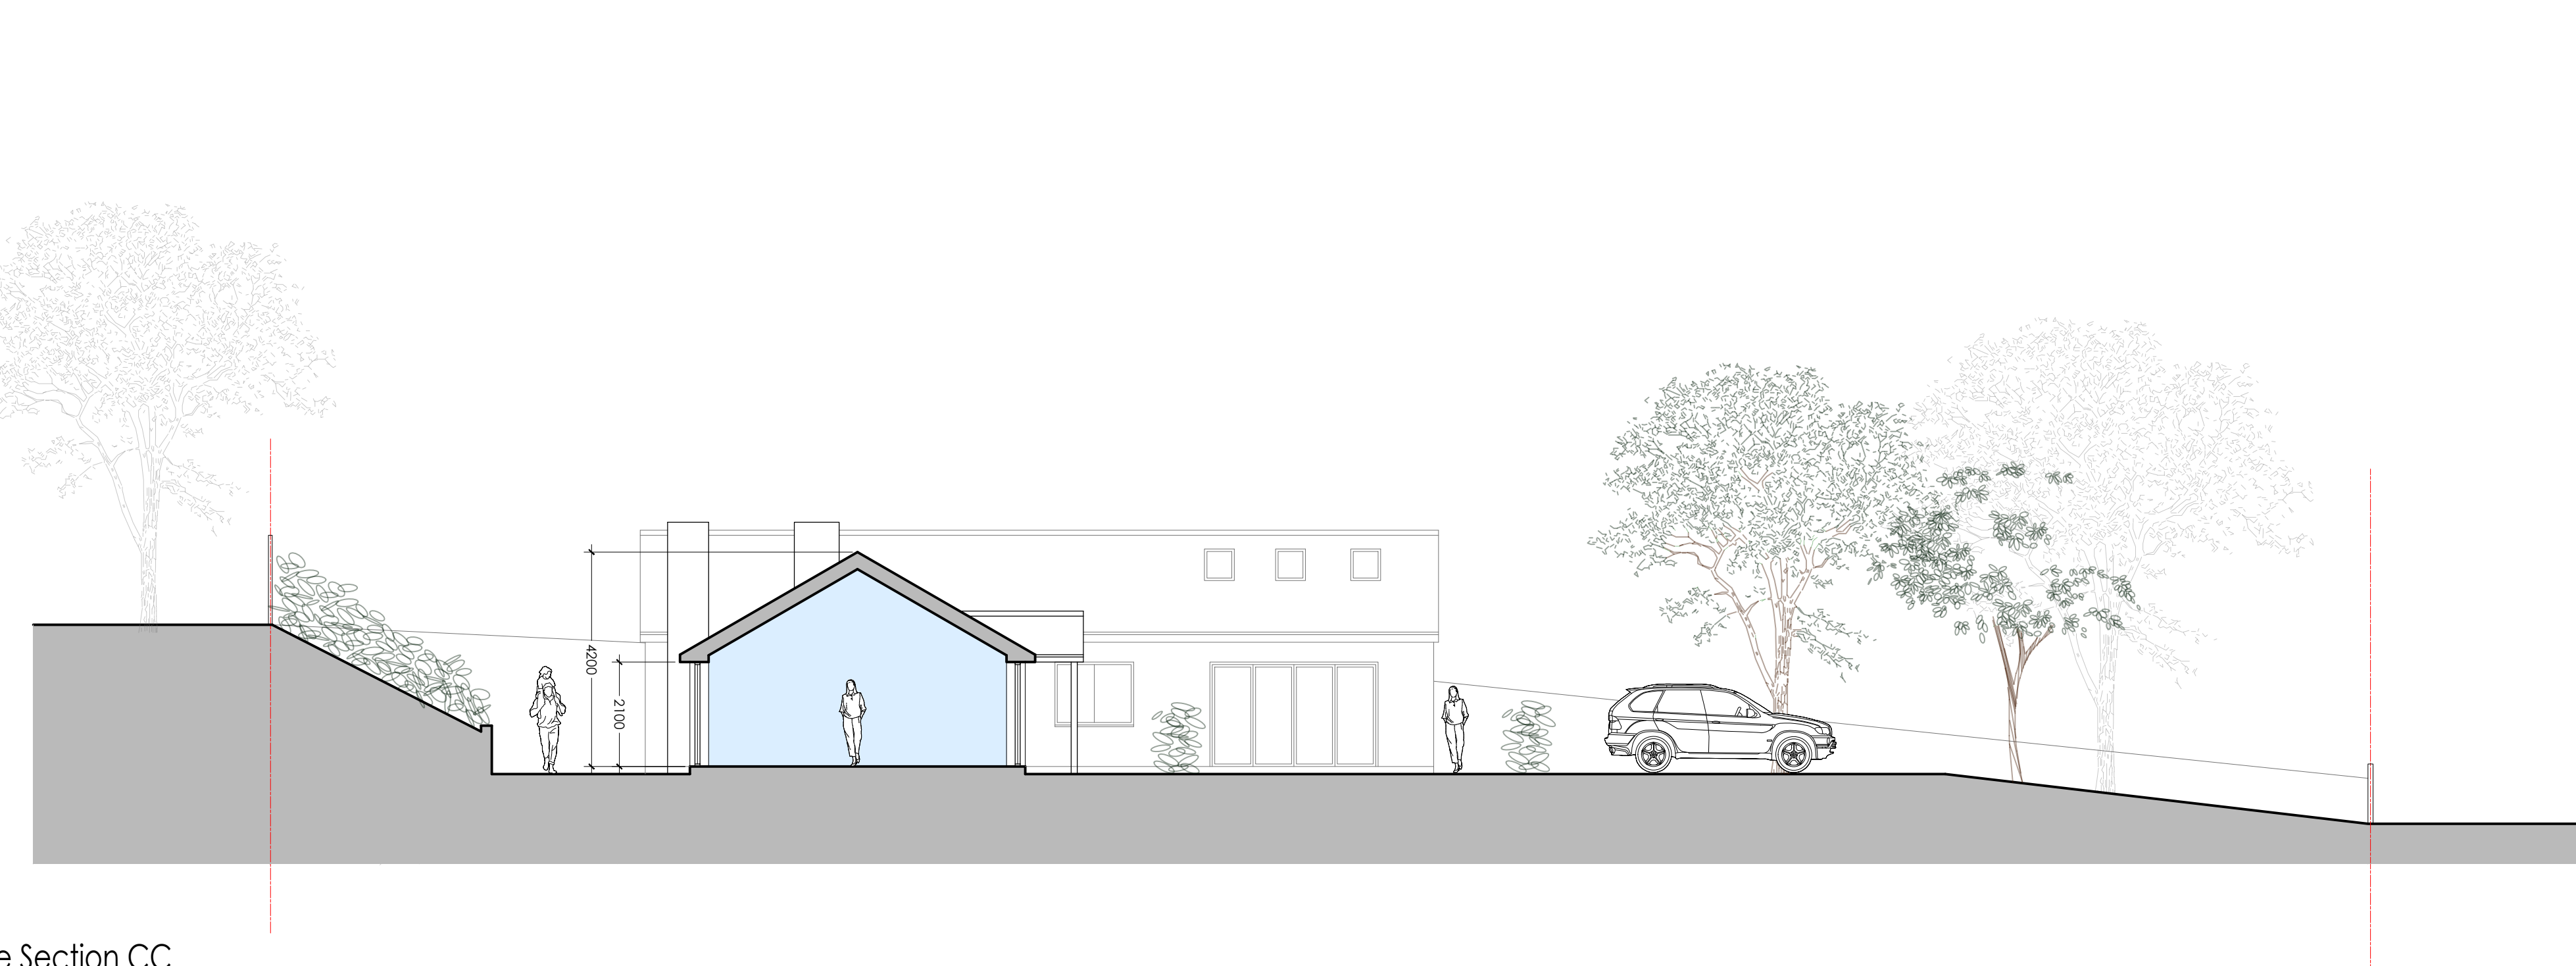

Site Section CC

PLANNING

Rev.	Date	Drawn	Note
SMARTTECH DESIGN			
T: 01664 373056 / 07723 385746 E: info@smarttechdesign.co.uk Sarah Mickowski trading as SMARTTECH Design			
Project: Proposed New Dwelling 39 Station Road Desford For Mr. G. Warren			
Drawing Title: Proposed Site Sections			
Scale: 1:100@A1	Drawn: SM	Status: PLANNING	Date: Dec 2024
Drawing Number: 0130-P02-005			Revision: