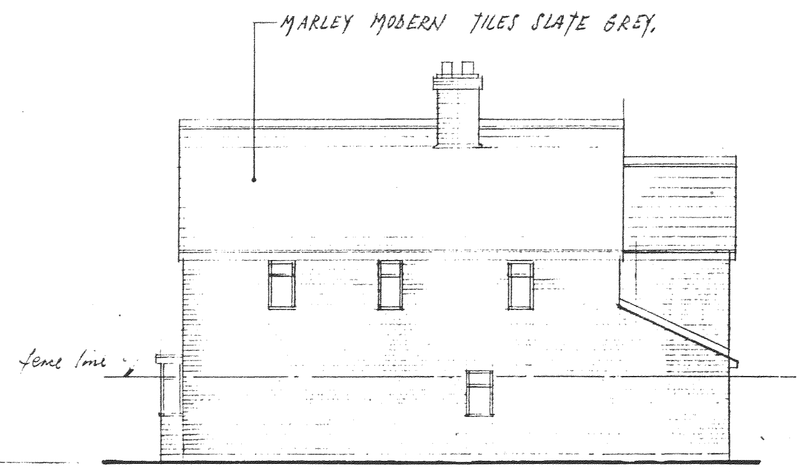

rear elevation

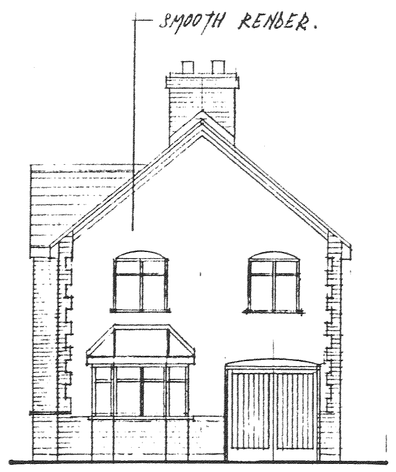

elev: to driveway

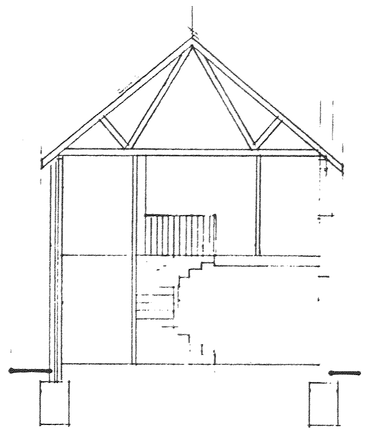

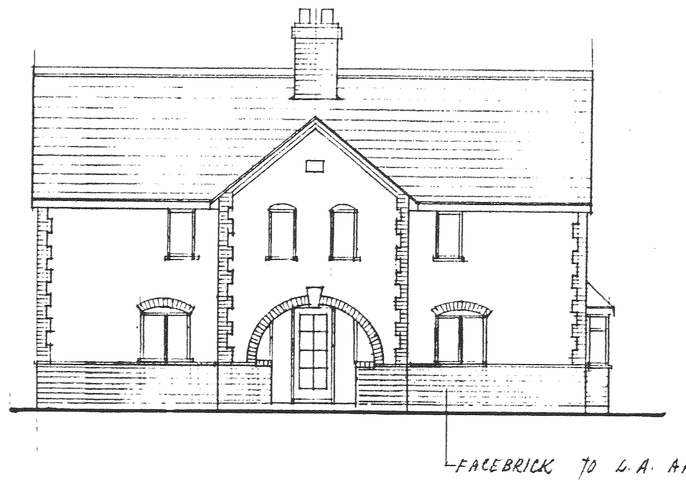

front elevation



elev: to garden

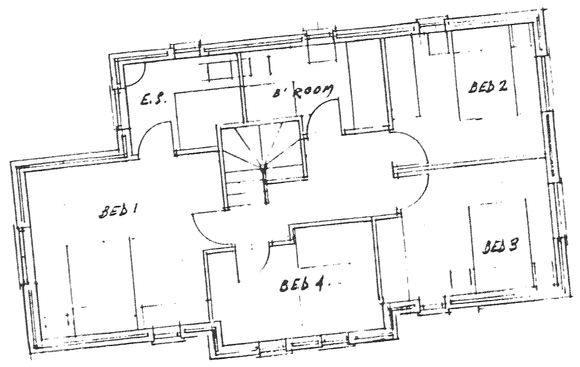

first floor

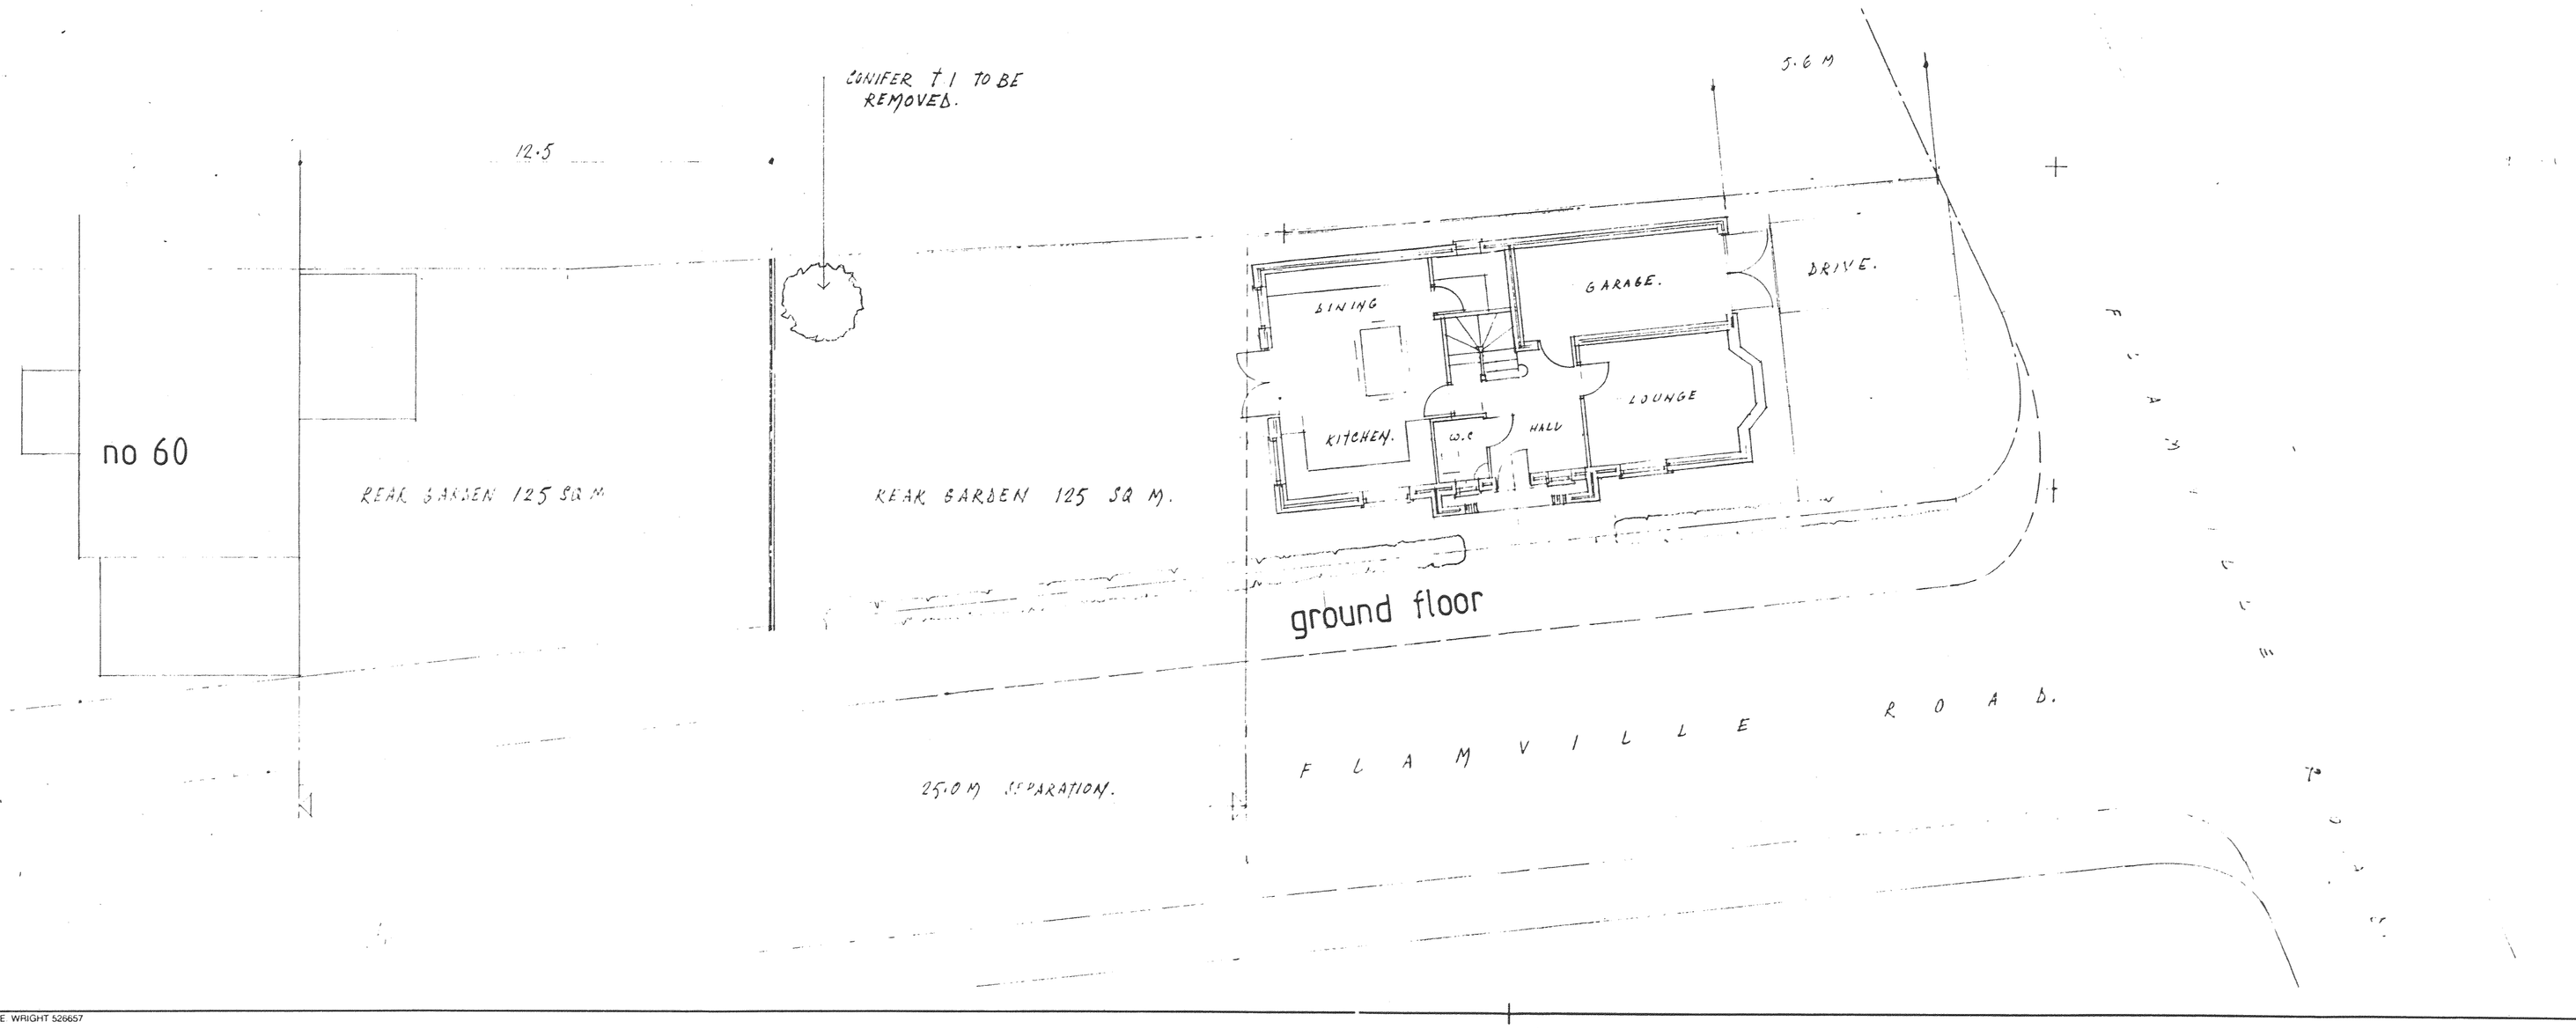

ground floor

NOTES:
All dimensions must be checked on site and not scaled from this drawing.

A	Date	Revisions

© copyright

Client
MR. R. TIMSON

Job Title
LAND TO THE REAR OF
60. LYCHGATE LANE.
BURBAGE
LEICS

Drawing Title
PROPOSED DETACHED
DWELLING WITH VEHICLE
ACCESS TO FLAMVILLE ROAD.

846185 079800 ~ 91620

Scale 1:100

Date JULY 2003 Drawn by D. Wilkinson

P.P. 600991

Drg. No. 4158 Rev.

JOHN E. WRIGHT 526657

594 x 841mm A1