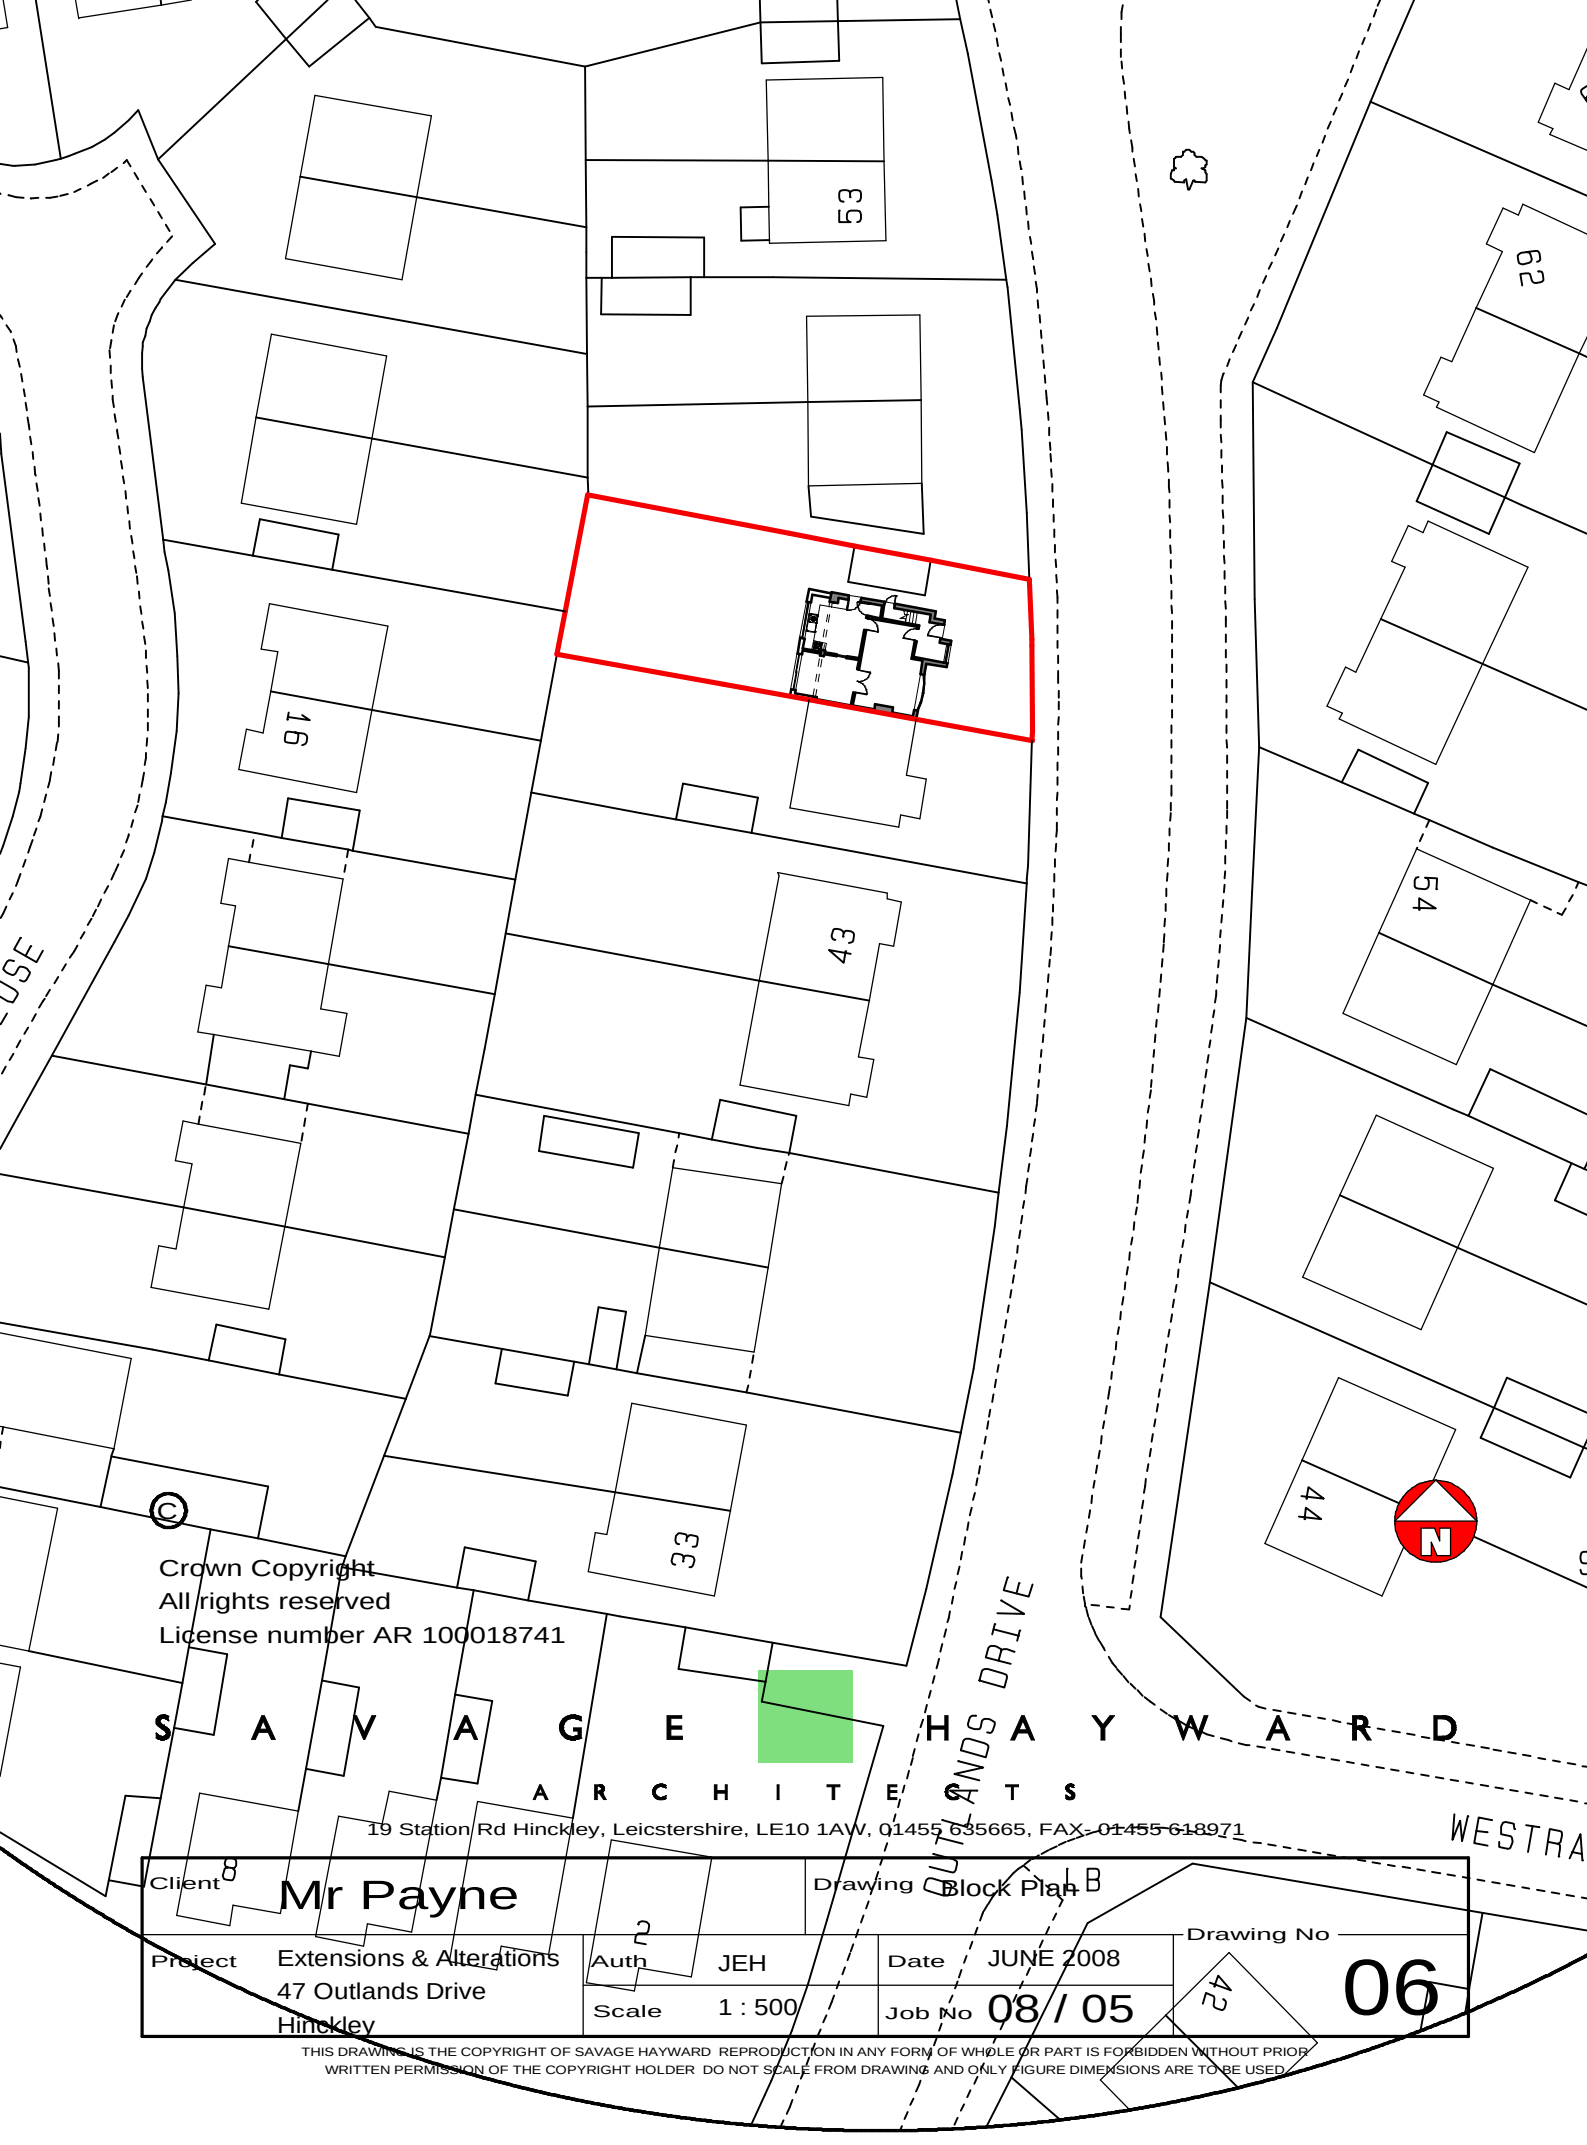

© Crown Copyright
All rights reserved
License number AR 100018741

S A V A G E H A Y W A R D
A R C H I T E C T S
19 Station Rd Hinckley, Leicstershire, LE10 1AW, 01455 635665, FAX- 01455 618971

Client	Mr Payne		Drawing	Block Plan
Project	Extensions & Alterations 47 Outlands Drive Hinckley	Auth JEH	Date JUNE 2008	Drawing No 06
		Scale 1 : 500	Job No 08 / 05	

THIS DRAWING IS THE COPYRIGHT OF SAVAGE HAYWARD REPRODUCTION IN ANY FORM OF WHOLE OR PART IS FORBIDDEN WITHOUT PRIOR WRITTEN PERMISSION OF THE COPYRIGHT HOLDER DO NOT SCALE FROM DRAWING AND ONLY FIGURE DIMENSIONS ARE TO BE USED