



Side Elevation

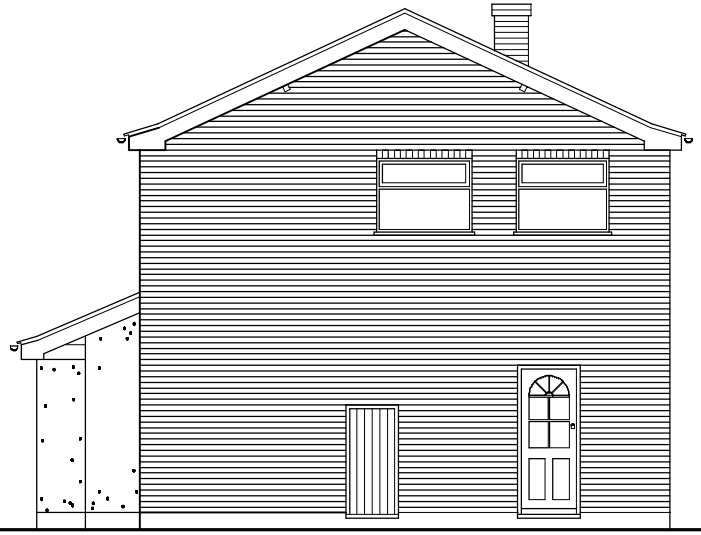

Rear Elevation

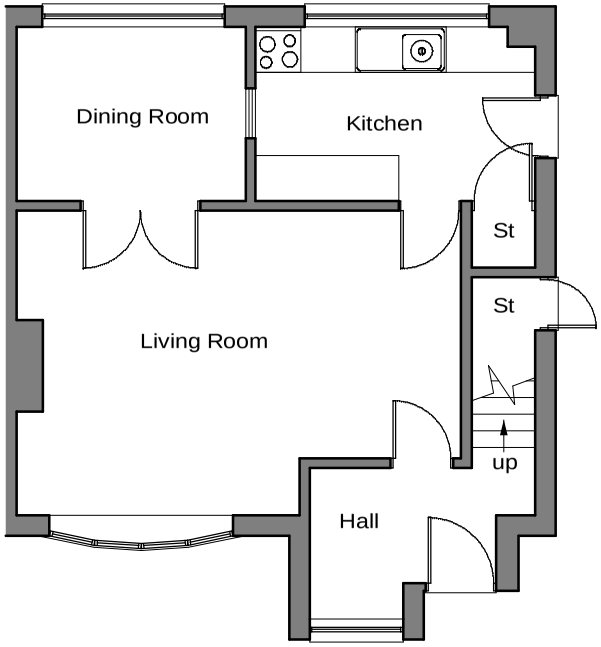

Ground Floor Plan

S A V A G E H A Y W A R D
A R C H I T E C T S
19 Station Rd Hinckley, Leicstershire, LE10 1AW, 01455 635665, FAX- 01455 618971

Client	Mr & Mrs Payne		Drawing	Survey Drawing
Project	Extensions & Alterations 47 Outlands Drive Hinckley	Auth JEH	Date Feb 2008	Drawing No 01 A
		Scale 1 : 100	Job No 08 / 05	

THIS DRAWING IS THE COPYRIGHT OF SAVAGE HAYWARD REPRODUCTION IN ANY FORM OF WHOLE OR PART IS FORBIDDEN WITHOUT PRIOR WRITTEN PERMISSION OF THE COPYRIGHT HOLDER DO NOT SCALE FROM DRAWING AND ONLY FIGURE DIMENSIONS ARE TO BE USED