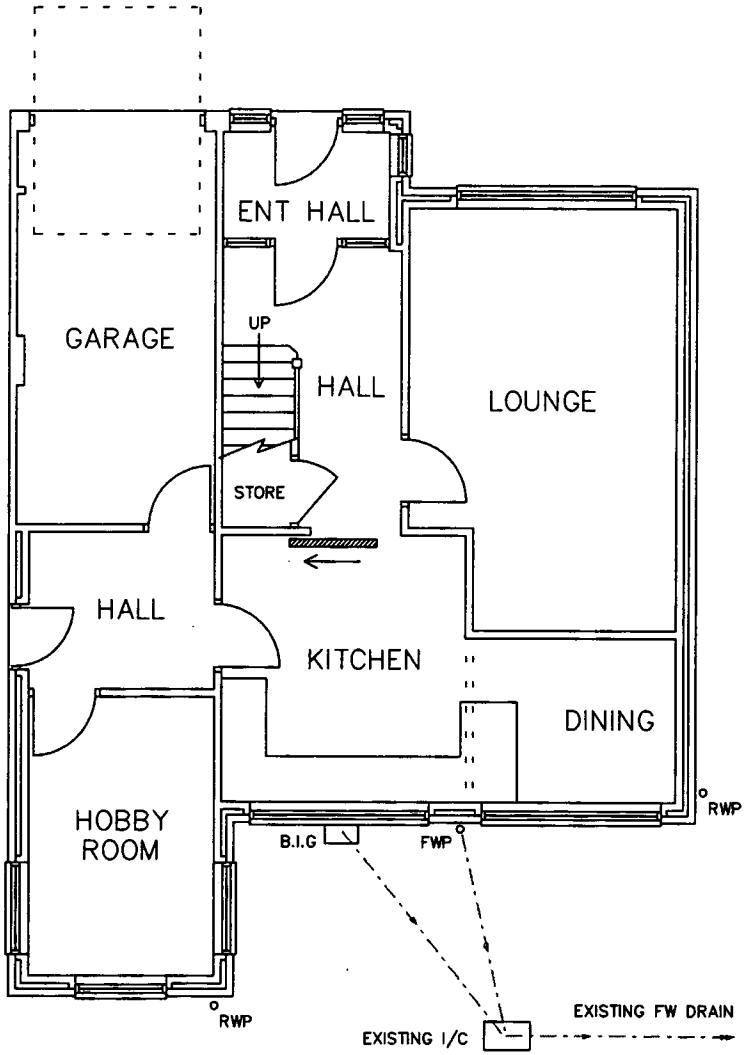


EXISTING GROUND FLOOR PLAN

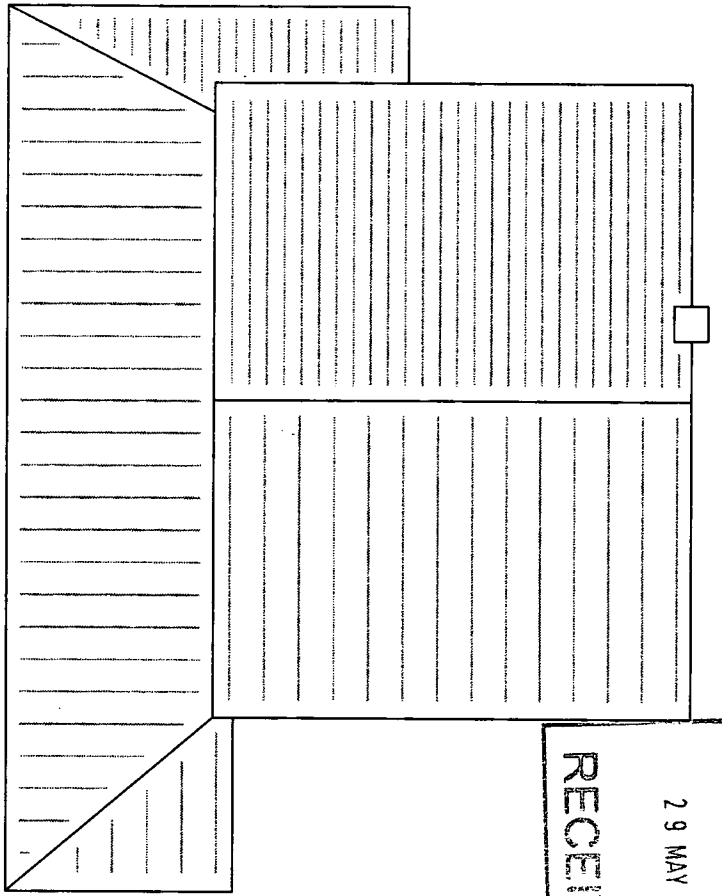

EXISTING ROOF PLAN

DEVELOPMENT SERVICES
29 MAY 2008
RECEIVED

AGBDESIGN CONSULTANTS LTD

TITLE
PROPOSED EXTENSION & ALTERATIONS.
EXISTING GROUND FLOOR & ROOF PLANS

| | | |
|---|---|---|
| SITE ADDRESS 1 CRANE LEY ROAD, GROBY, LEICS | | FOR: MR & MRS D BAILEY |
| DRAWN BY MR A. BROWN | | DRG. No. 001/2. |
| TEL:- 01509 569520 | SCALE 1:100 | DATE MAY 2008 |