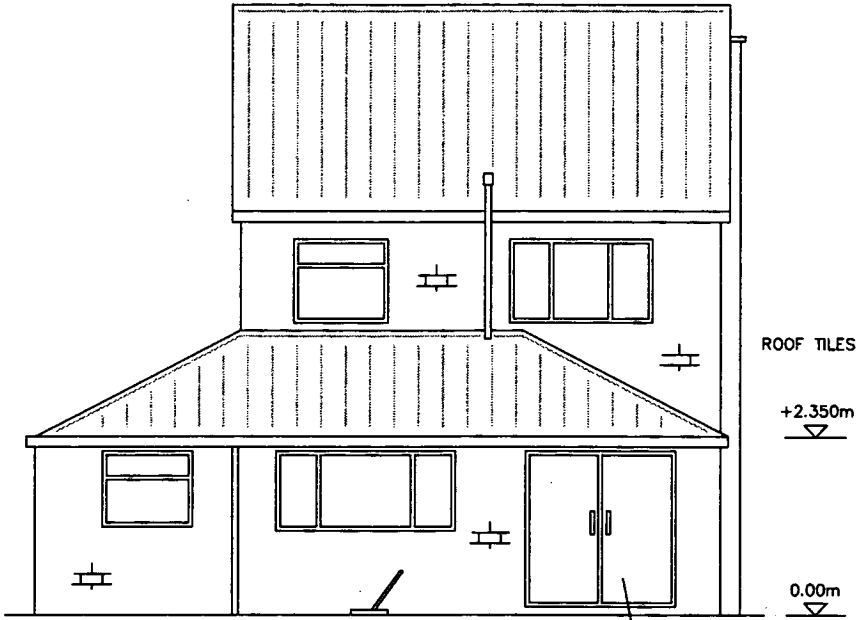

PROPOSED REAR ELEVATION

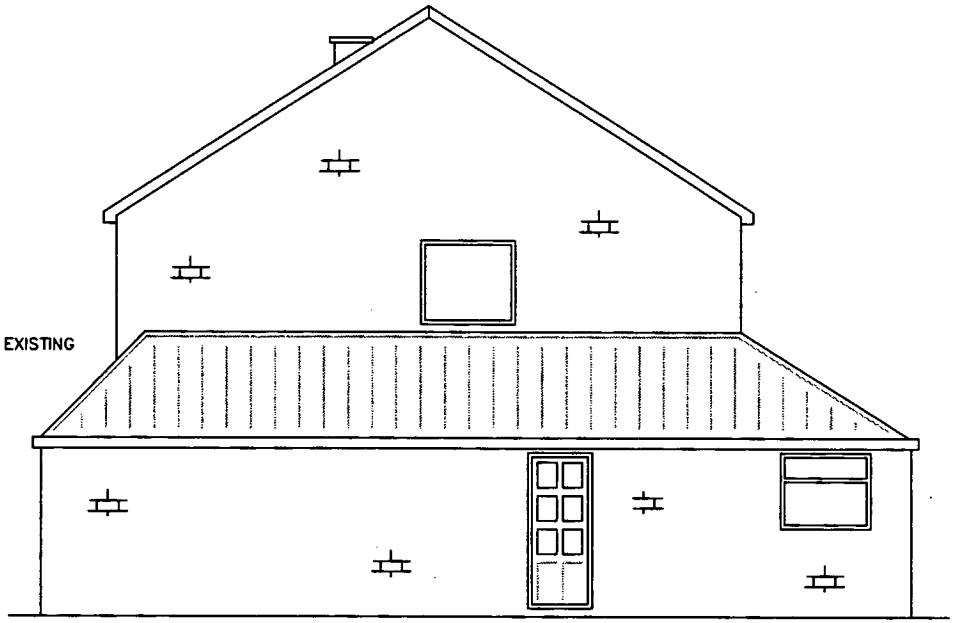

PROPOSED SIDE ELEVATION

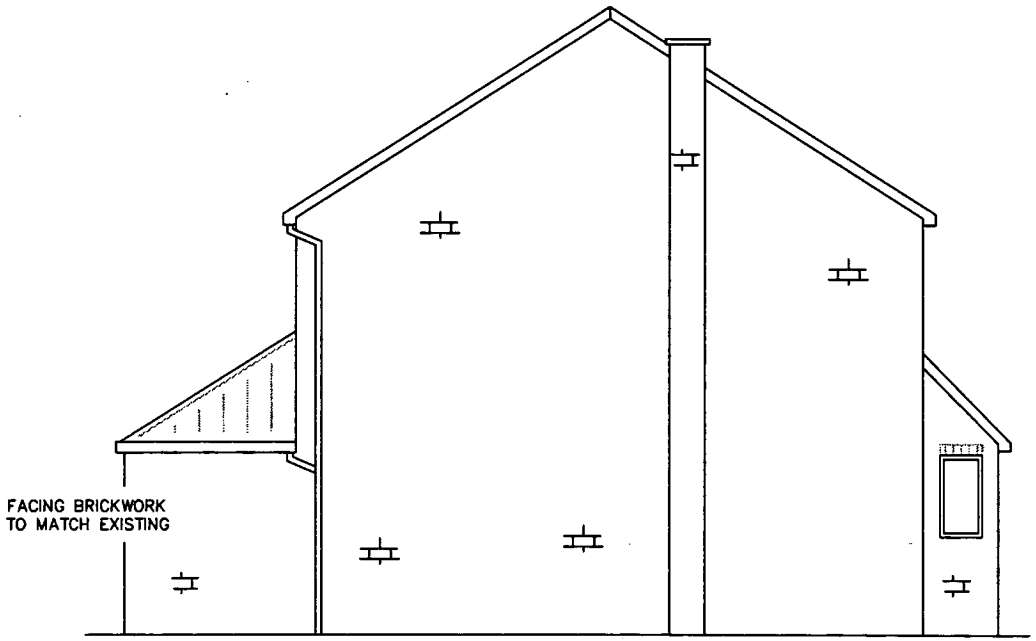

PROPOSED SIDE ELEVATION

DEVELOPMENT SERVICES
29 MAY 2008
RECEIVED

AGBDESIGN CONSULTANTS LTD

TITLE
PROPOSED EXTENSION & ALTERATIONS.
PROPOSED ELEVATIONS

SITE ADDRESS	1 CRANE LEY ROAD, GROBY, LEICS		FOR: MR & MRS D BAILEY
DRAWN BY	MR A. BROWN		DRG. No. 001/3.
TEL:-	01509 569520	SCALE 1:100	DATE MAY 2008