✳ – MECHANICAL EXTRACTION FAN TO KITCHEN – MIN 60 LITRES / SEC
✳ – MECHANICAL EXTRACTION FAN TO WC – MIN 15 LITRES / SEC
– DENOTES MAINS WIRED FIRE ALARM WITH BATTERY BACK UP

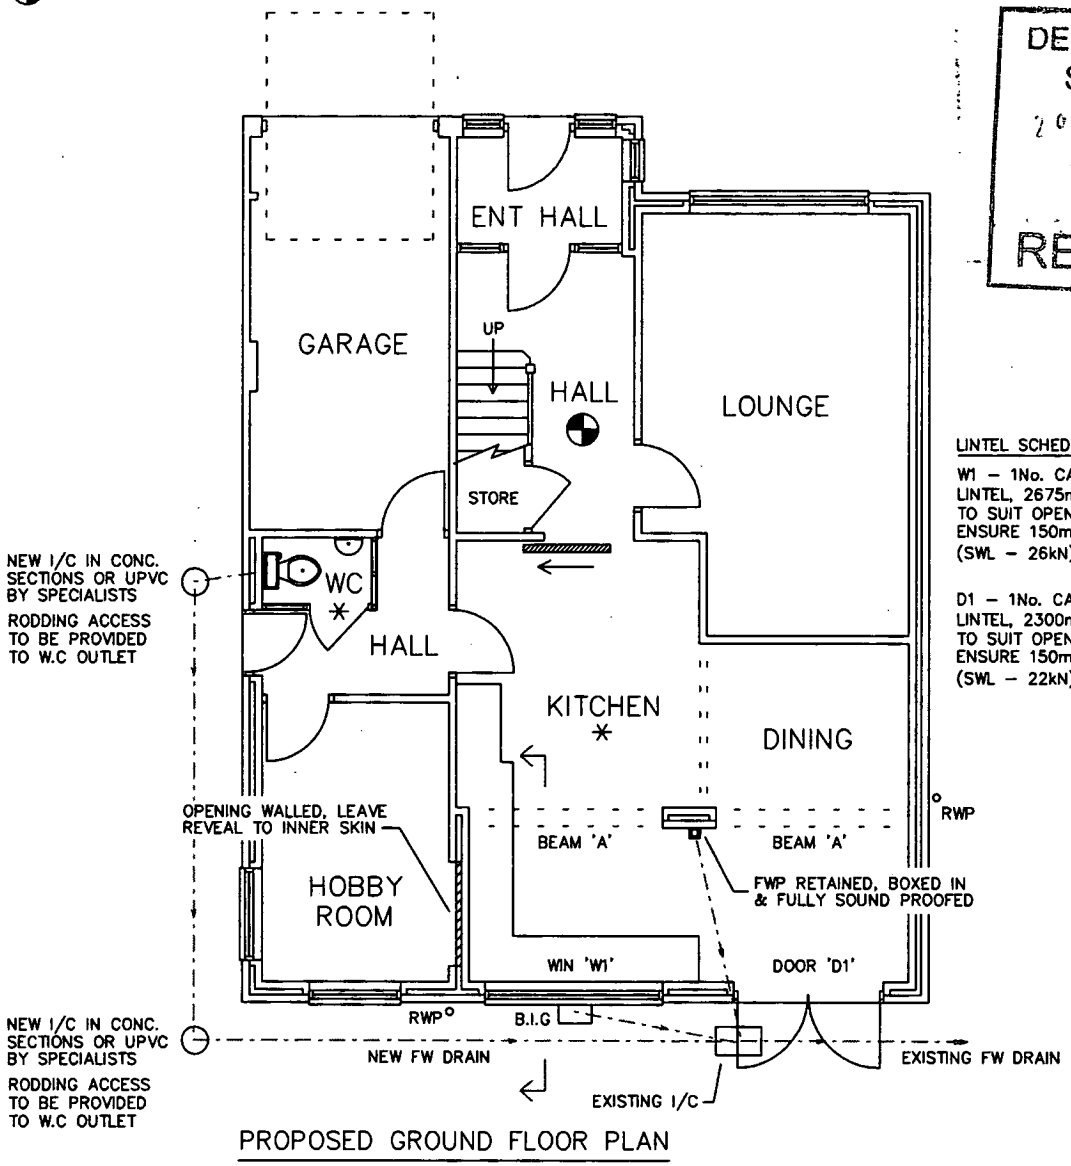

PROPOSED GROUND FLOOR PLAN

DEVELOPMENT SERVICES
29 MAY 2008
RECEIVED

LINTEL SCHEDULE

W1 – 1No. CATNIC COUGAR CG70/100 LINTEL, 2675mm O/ALL LENGTH TO SUIT OPENING OF 2375mm ENSURE 150mm BEARING EA END (SWL – 26kN)

D1 – 1No. CATNIC COUGAR CG70/100 LINTEL, 2300mm O/ALL LENGTH TO SUIT OPENING OF 2000mm ENSURE 150mm BEARING EA END (SWL – 22kN)

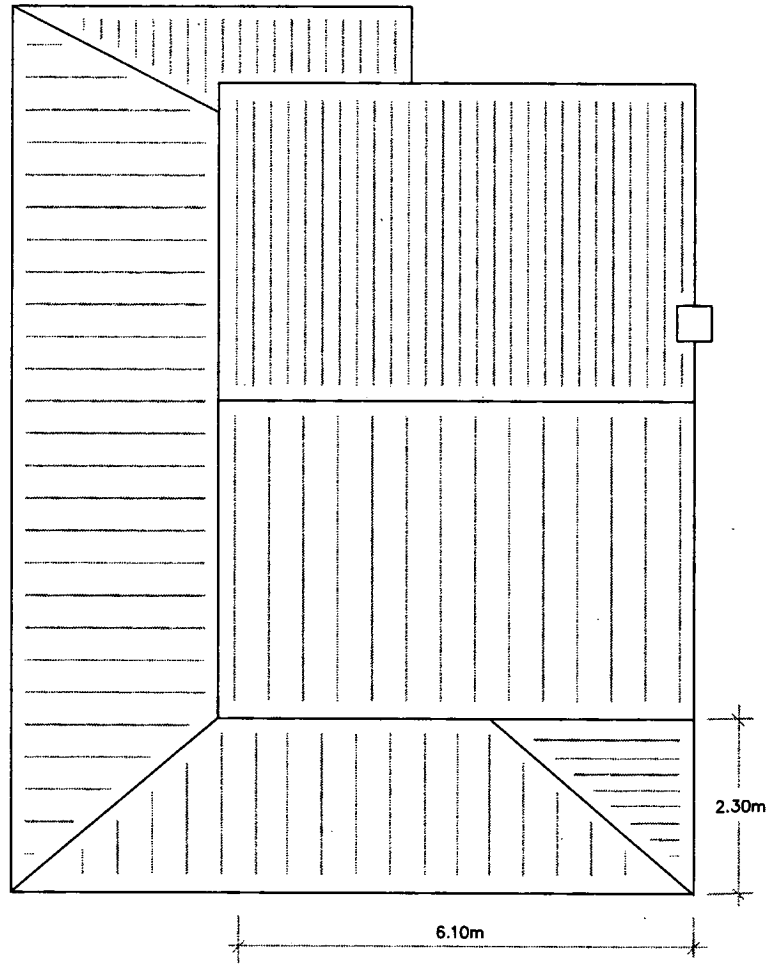

PROPOSED ROOF PLAN

NOTE:
ALL DIMNS SHOWN ARE MASONRY SIZES

ALL DRAINS TO BE 100mm MIN. FLEXIBLE CLAYWARE PIPES TO BS EN 295 : 1991, LAID ON 100mm MIN. AND SURROUNDED BY 150mm SELECTED FILL, ALL TO THE APPROVAL OF LOCAL BUILDING INSPECTOR. MIN FALLS TO BE 1:40

NOTE: DRAINS LAID UNDER EXTENSION TO BE FULLY ENCASED WITH 150mm CONCRETE

NOTE: ANY EXISTING UNUSED PIPEWORK TO BE CAPPED OFF

STEEL BEAM REF 'A'

2No. 178x102UB 19kg PROVIDING SUPPORT TO CAVITY WALL & STRUCTURE ABOVE
STEEL TO BE LOCATED ABOVE CEILING PROVIDING FLUSH FINISH

PROVIDE 100mm BEARING ON ENG. BLUE BRICK TO EACH END OF BEAM

AGBDESIGN CONSULTANTS LTD

TITLE
PROPOSED EXTENSION & ALTERATIONS.
PROPOSED GROUND FLOOR & ROOF PLANS

SITE ADDRESS	1 CRANE LEY ROAD, GROBY, LEICS	FOR: MR & MRS D BAILEY	
DRAWN BY	MR A. BROWN		DRG. No.
TEL:– 01509 569520	SCALE 1:100	DATE MAY 2008	001/4.