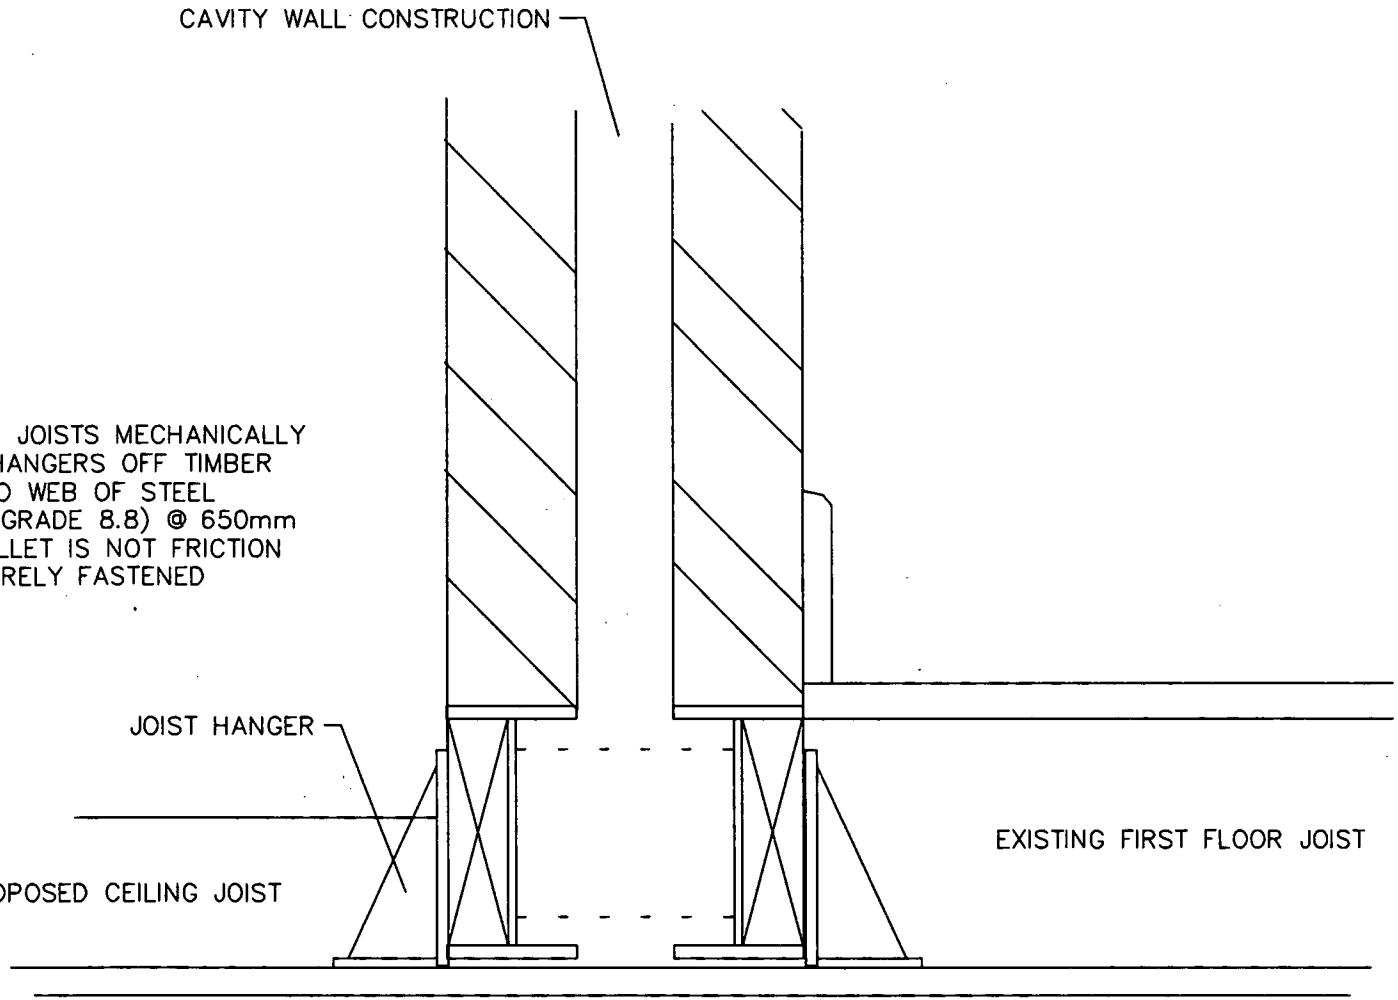

DEVELOPMENT SERVICES
29 MAY 2008
RECEIVED

TWIN BEAMS CONNECTED THUS: –

150x75 PFC CLEATS BOLTED THROUGH WITH M20 TREADED BAR WITH WASHERS AND BOLTS – ALL GRADE 8,8 ZINC PLATED

ALLOW FOR FIXINGS MIN 300mm FROM EITHER END OF BEAMS, THEN 600mm MAX CENTRES

STEEL RESTRAINT DETAIL

AGBDESIGN CONSULTANTS LTD

TITLE
PROPOSED EXTENSION & ALTERATIONS.
TYPICAL STEEL BEAM CONNECTION DETAIL

SITE ADDRESS	1 CRANE LEY ROAD, GROBY, LEICS		FOR: MR & MRS D BAILEY
DRAWN BY	MR A. BROWN		DRG. No.
TEL: – 01509 569520	SCALE: NTS	DATE MAY 2008	001/7.