PROPOSED

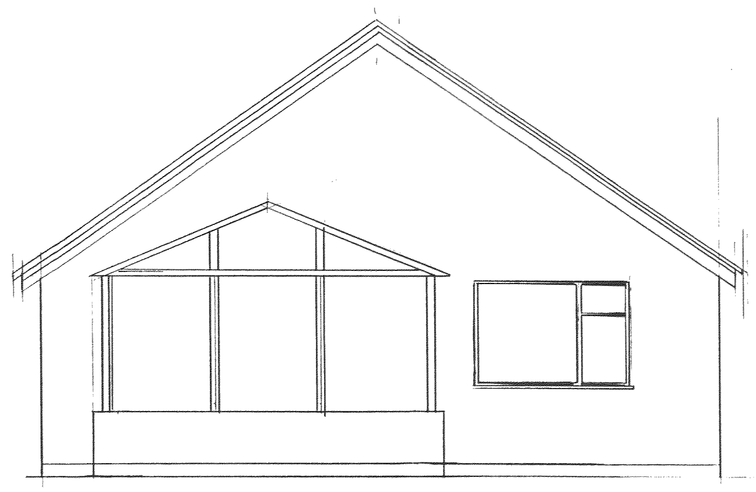

REAR ELEVATION

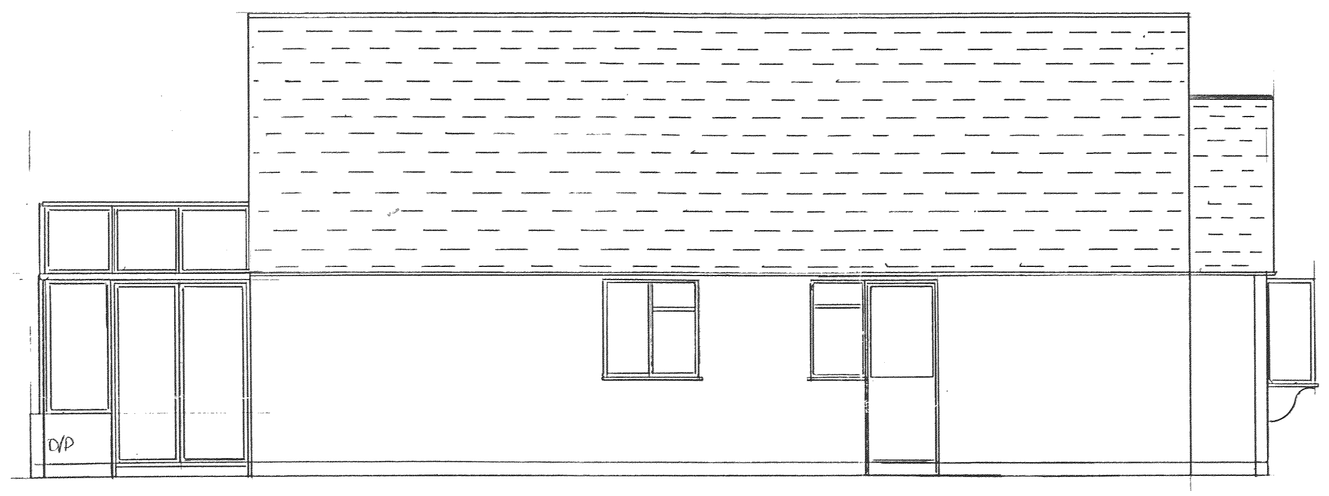

SIDE ELEVATION

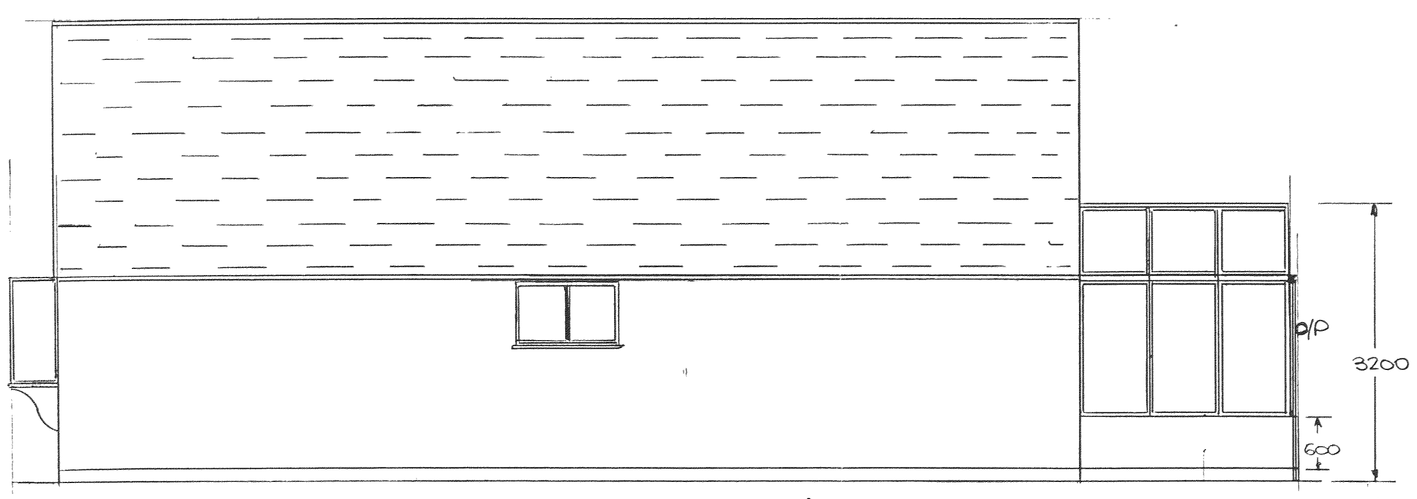

SIDE ELEVATION

EXISTING

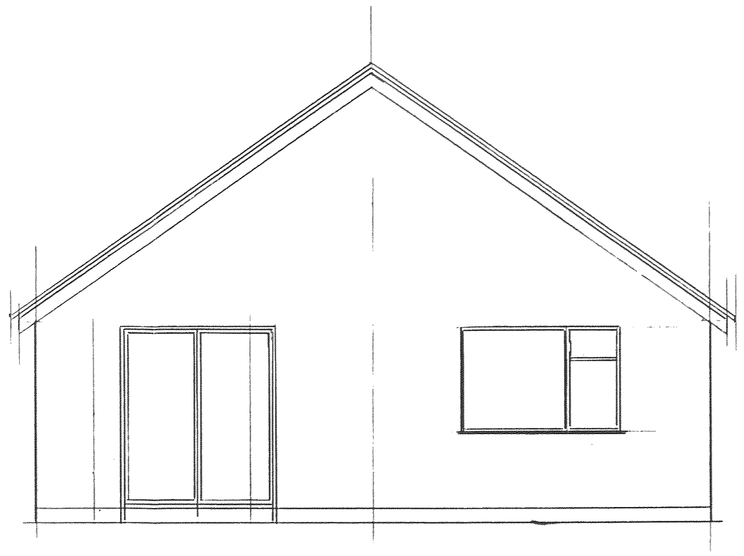

REAR ELEVATION

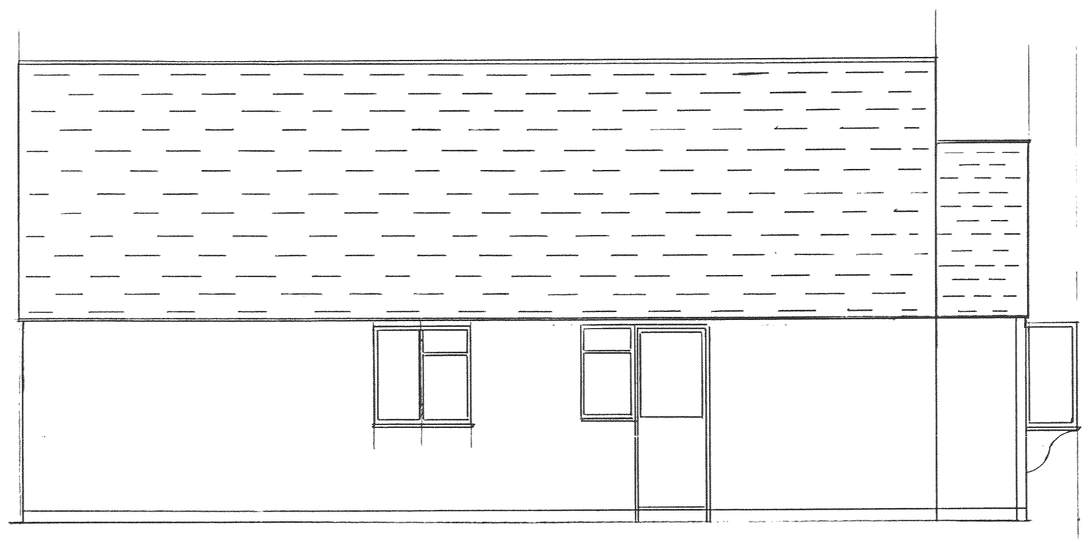

SIDE ELEVATION

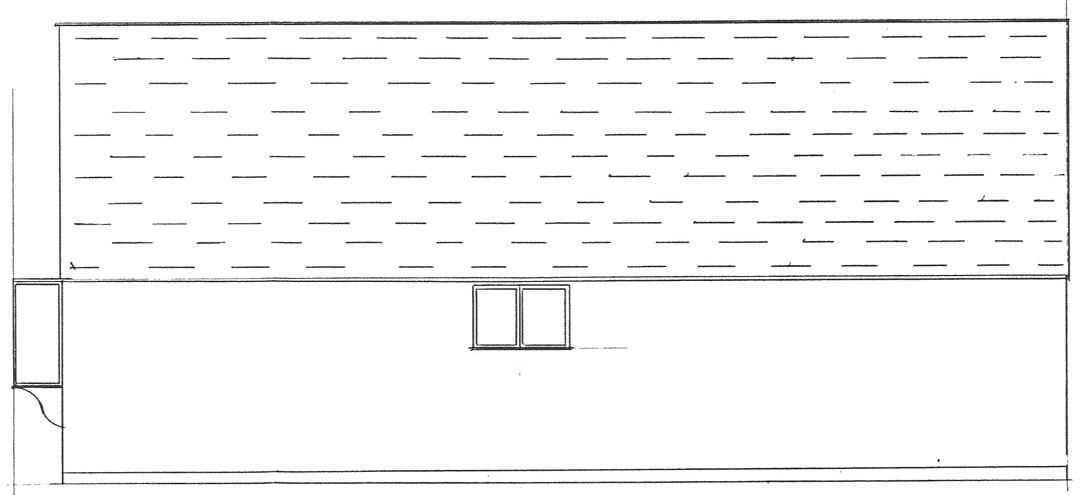

SIDE ELEVATION

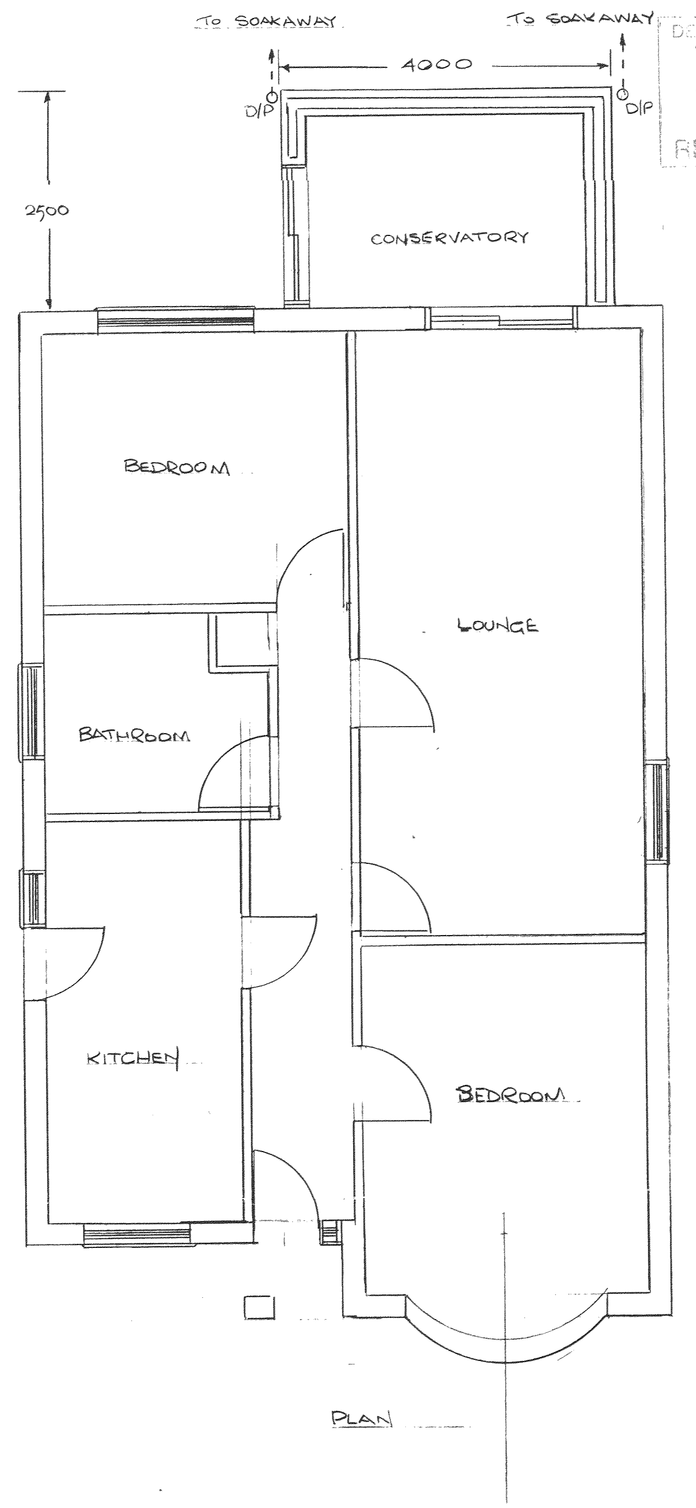

PLAN

DEVELOPMENT SERVICES
22 SEP 2008
RECEIVED

NOTES

1 STORM WATER TO BE PIPED TO SOAKAWAYS

2 FACE BRICK TO MATCH EXISTING

3 VERTICAL GLASS PANELS TO BE E4-20-40, ARGON FILLED UNITS AND COMPLY WITH BS6206

4

ORIGINAL SIZE A1
PLANNING PORTAL
REF No PP-00554149

Dingley Technical Services
3 St Mary's Court
Barwell
Leics
LE9 8DF
Tel: - 01455842789

CONSERVATORY FOR:-

MR C TONGE
40 ANDREW CLOSE
STOKE GOLDING
LEICS
CV13 6EL

DATE	DIMS	SCALE
12-09-08	MM	1:50

DRAWING No GT1089