DEVELOPMENT SERVICES
17 SEP 2018
RECEIVED

PROPOSED DOUBLE STOREY / SIDE + FRONT EXTENSION
AT
42 KENNEL LANE
WITHERLEY

SHT 1 OF 2 SHTS

SCALE:- 1/100, 1/10, 1/5

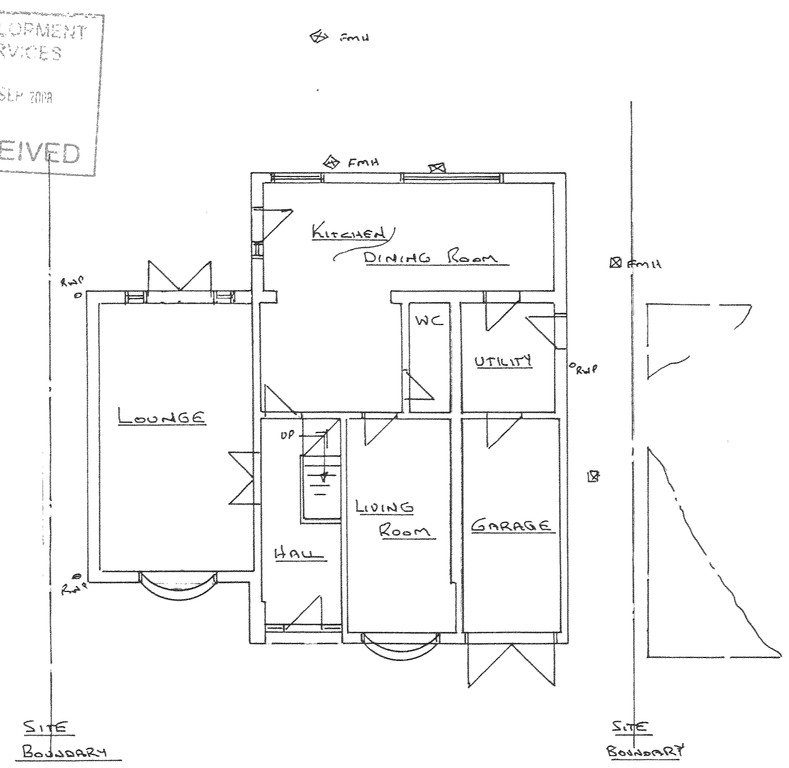

EXISTING GROUND FLOOR PLAN

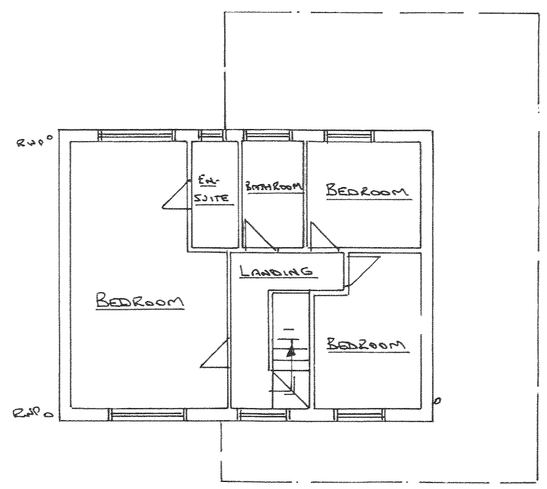

EXISTING FIRST FLOOR PLAN

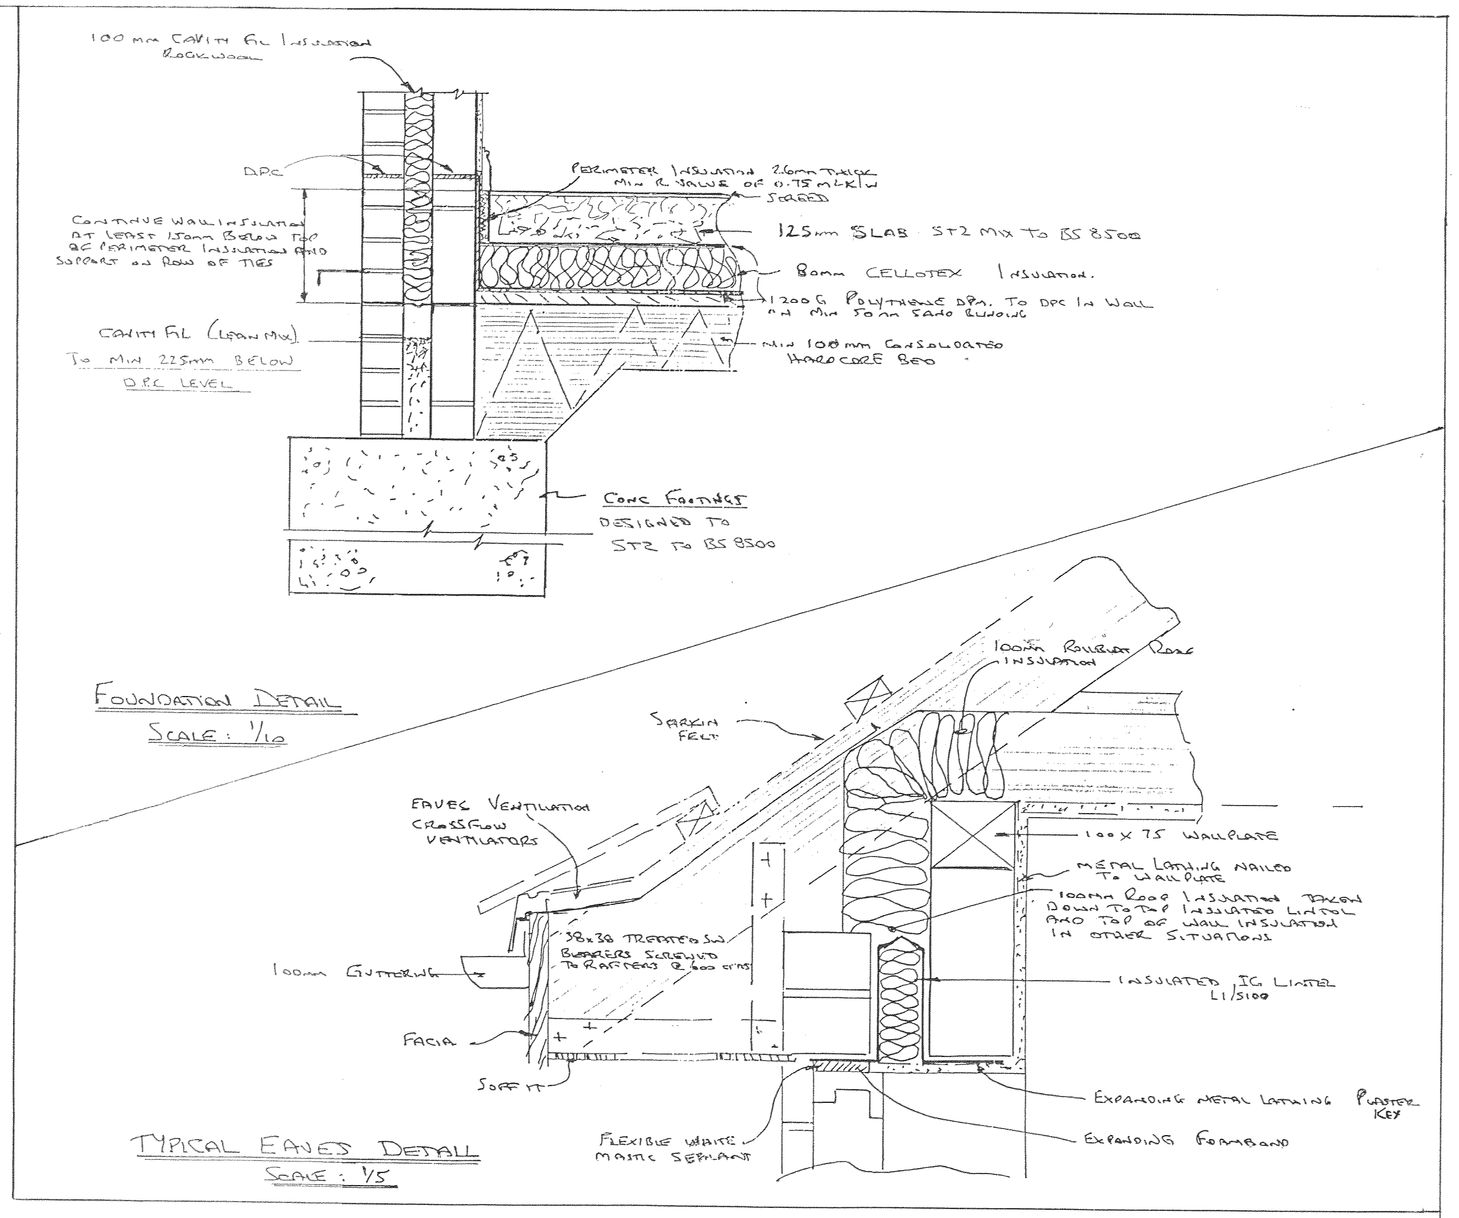



EXISTING FRONT ELEVATION

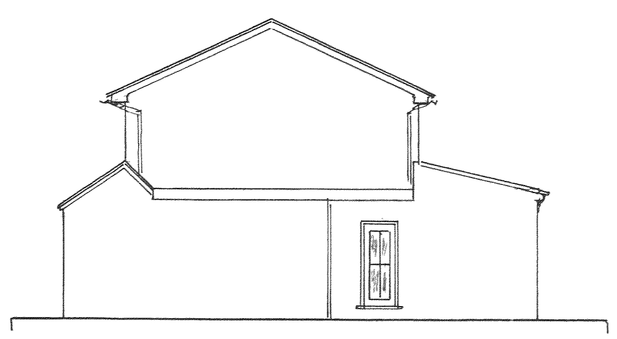

EXISTING SIDE ELEVATION
ARROW 'A'



EXISTING REAR ELEVATION

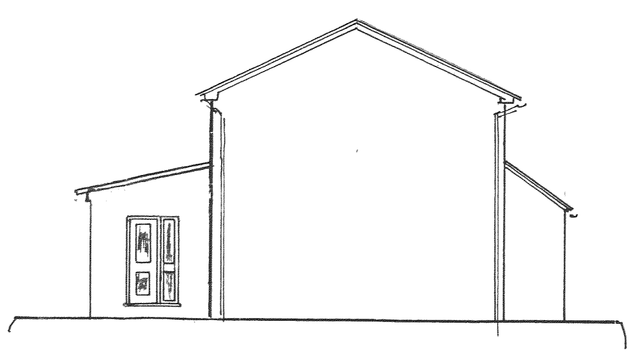

EXISTING SIDE ELEVATION
ARROW 'B'

LPA - 1