


LEGEND


Site Boundary

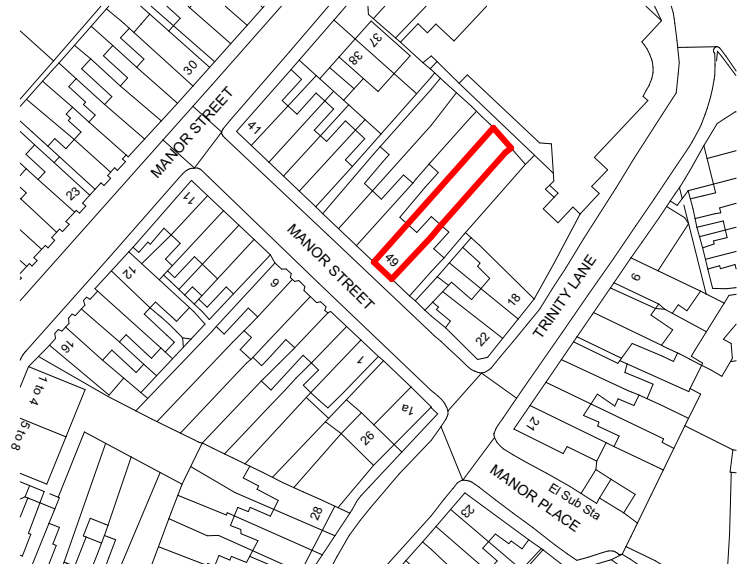

Ordnance Survey, (c) Crown Copyright 2023. All rights reserved. Licence number 100022432

LOCATION PLAN - SCALE: 1:1250 @ A4

FINAL ISSUE

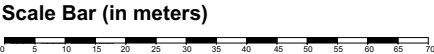

Rev	Date	Drawing Revision	By	Chk

MAS

architecture / interiors / project management

Studio G005 • THE ATKINS • Lower Bond Street • Hinckley • Leicestershire • LE10 1QU
Tel +44 (0)1455 616 445 • Fax +44 (0)1455 616 445 • Email • info@masarchitecture.co.uk
62 • Upper Montagu Street • London • W1H 1SW
Tel +44 (0)207 725 5810 • Fax +44 (0)207 725 5810 • Email • info@masarchitecture.co.uk
www.masarchitecture.co.uk

project: 49 Manor St, Hinckley

drawing: Location Plan

drawn by: RS

checked: RP

scale: 1:1250@A4

date: 20.10.2023

dwg. no. 54606(01)001

do not scale from this drawing• dimensions and levels to be checked on site by the contractor• all dimensions in millimeters unless otherwise noted • all levels in meters unless otherwise noted
The title, copyright and confidential information in this document belongs to MAS architecture Limited. Copyright 2023. All rights reserved. You may not reproduce this document or disclose it to others without the consent of MAS architecture Limited