
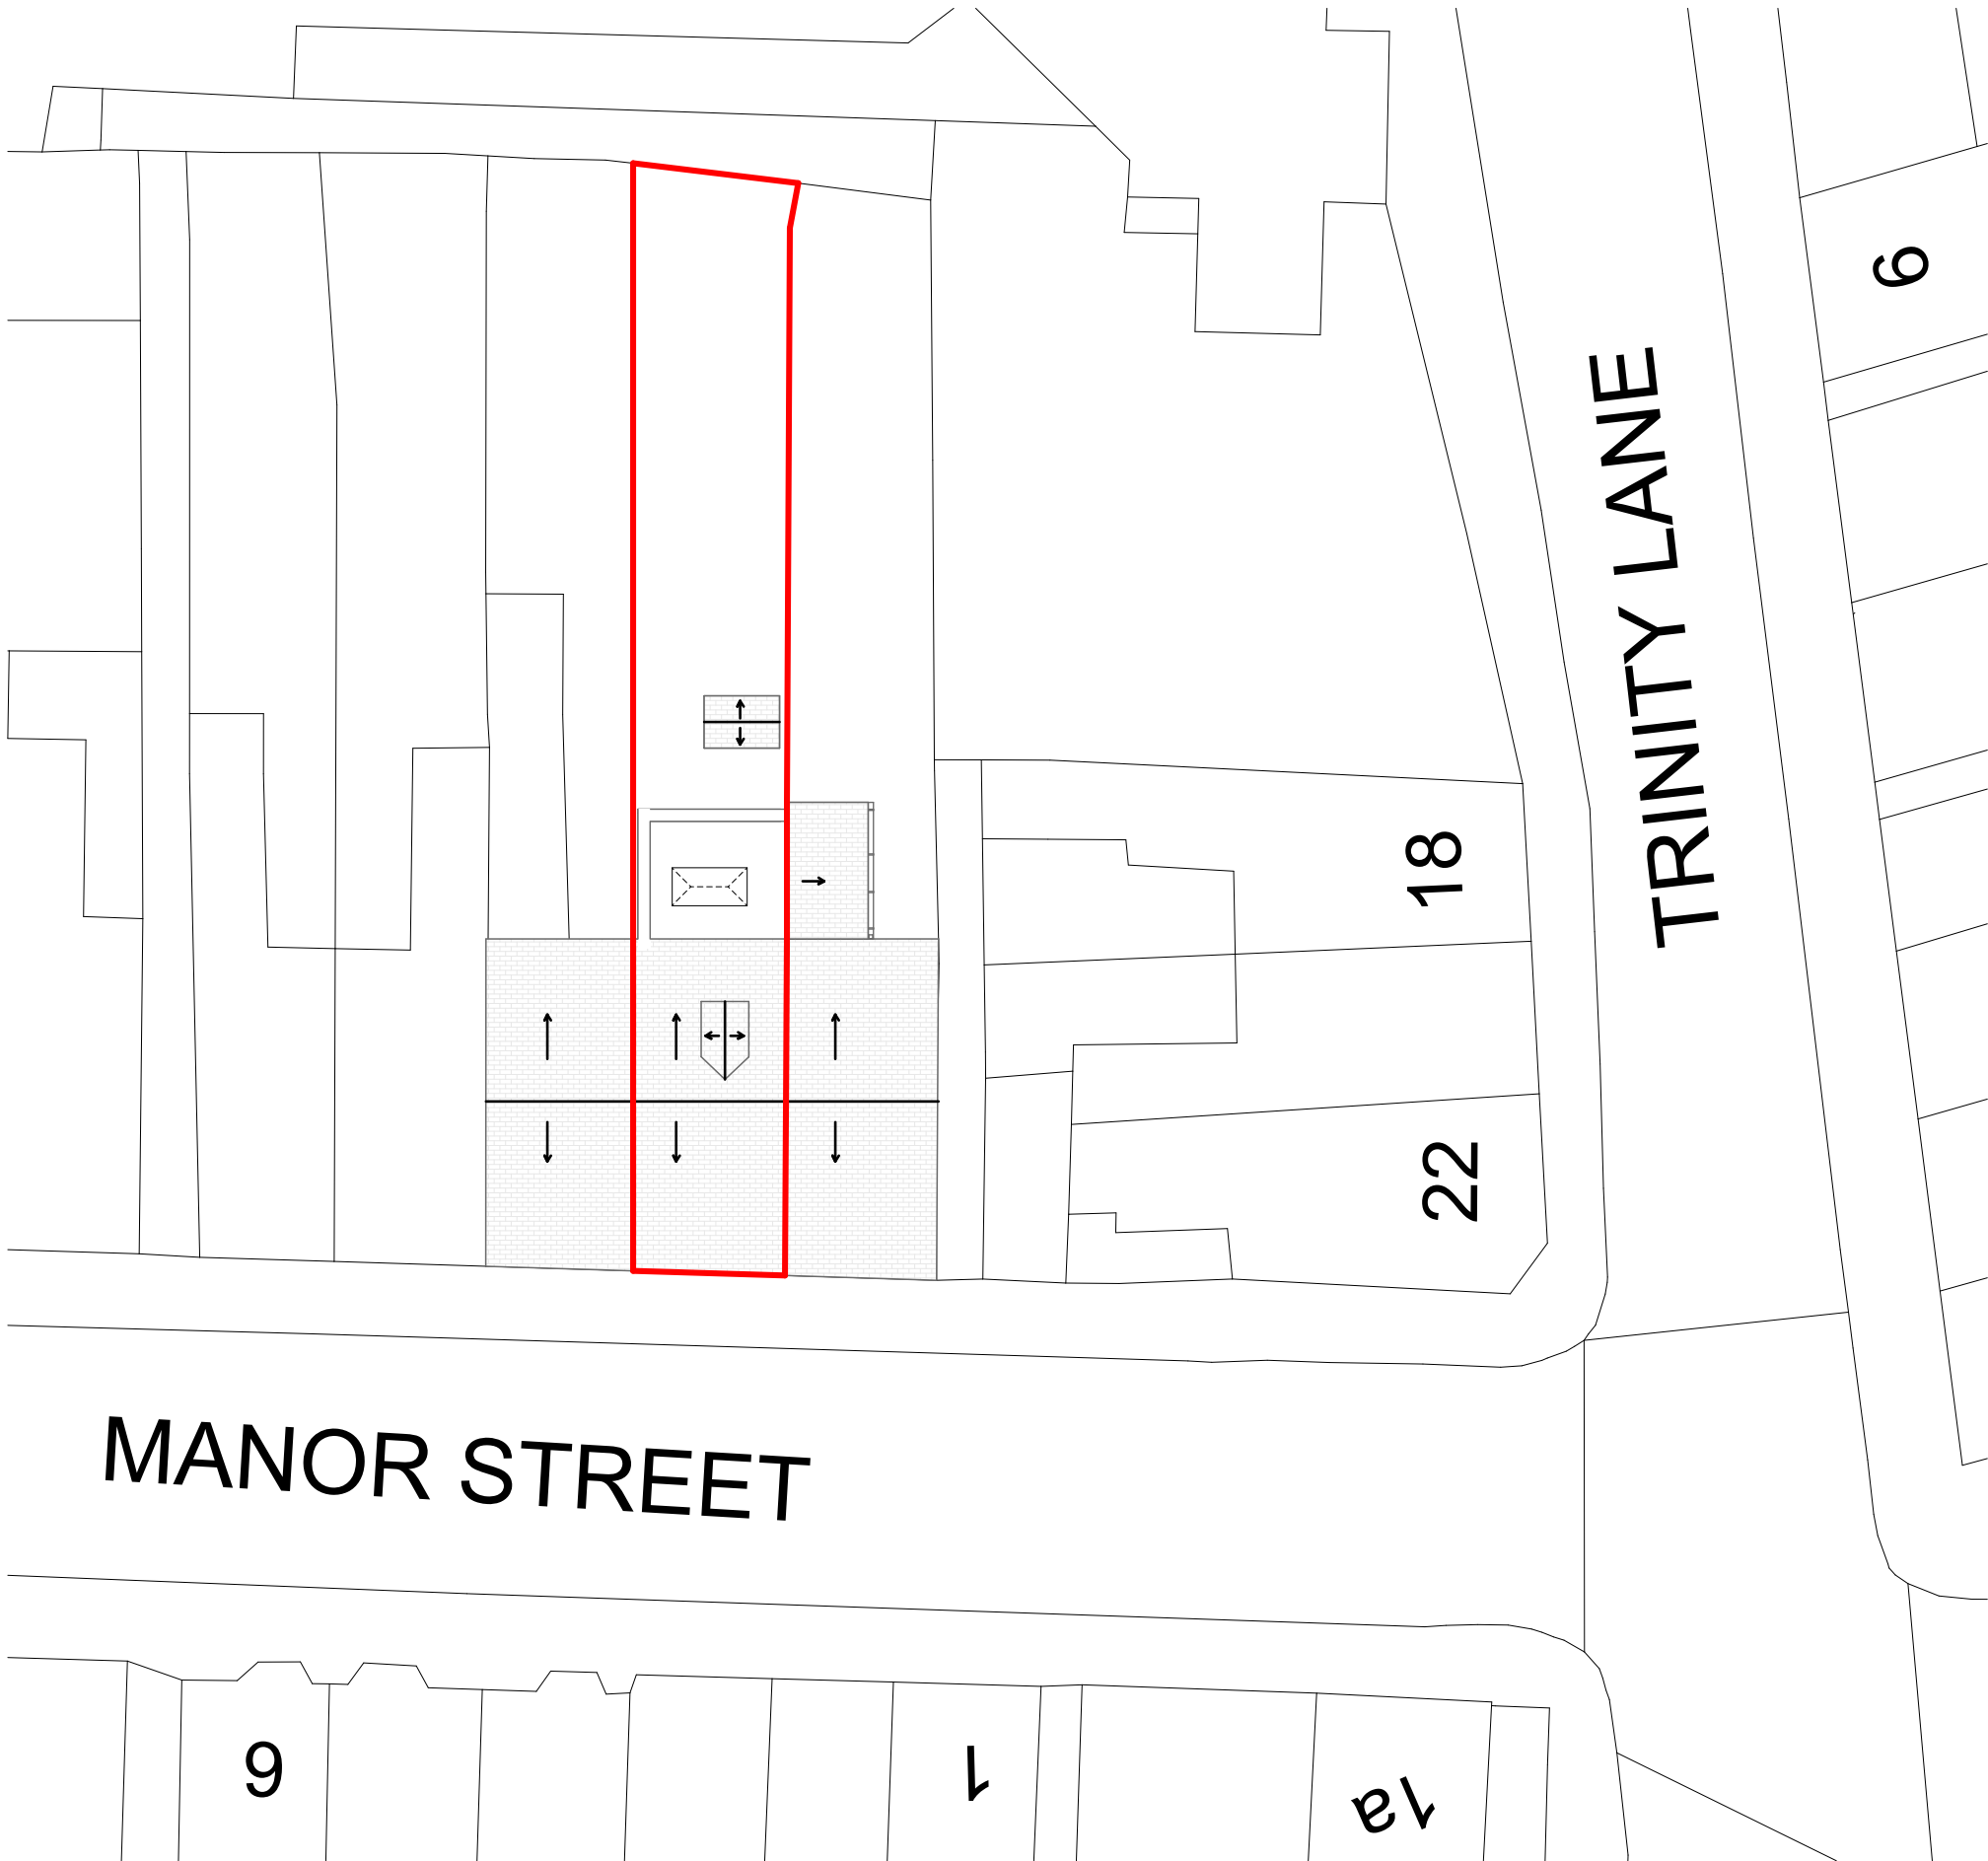


GENERAL NOTES	Rev	Date	Drawing Revision	By	Chk

- 1.Do not scale from this drawing. Refer to stated dimensions.
- 2.All dimensions to be verified on site by the contractor, before proceeding, and such dimensions to be his responsibility.
- 3.Report all drawing errors, omissions and discrepancies
- 4.All stated areas on this drawing are approximate and to be treated as strictly indicative.
- 5.Any Ordnance Survey mapping data in this drawing is used under license. Its use is strictly for the preparation of information for this project. Where used Ordnance Survey copyright acknowledgement must be displayed. At project completion all Ordnance Survey data supplied must be deleted and all paper copies destroyed.
- 6.This drawing is copyright.

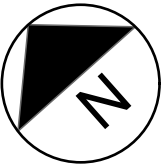

PLANNING ISSUE

MAS architecture / interiors / project management

Studio G005 • THE ATKINS • Lower Bond Street • Hinckley • Leicestershire • LE10 1QU
Tel +44 (0)1455 616 445 • Fax +44 (0)1455 616 445 • Email • info@masarchitecture.co.uk
62 • Upper Montagu Street • London • W1H 1SW
Tel +44 (0)207 725 5810 • Fax +44 (0)207 725 5810 • Email • info@masarchitecture.co.uk
www.masarchitecture.co.uk

project: 49 Manor St, Hinckley LE10 0AS
drawing: Proposed Block Plan
drawn by: RS checked: RP
scale: 1:200@A3 date: 20.10.2023 dwg. no. 54606(01)003

PROPOSED BLOCK PLAN - SCALE: 1:200 @ A3

do not scale from this drawing• dimensions and levels to be checked on site by the contractor• all dimensions in millimeters unless otherwise noted • all levels in meters unless otherwise noted
The title, copyright and confidential information in this document belongs to MAS architecture Limited. Copyright 2023. All rights reserved. You may not reproduce this document or disclose it to others without the consent of MAS architecture Limited