


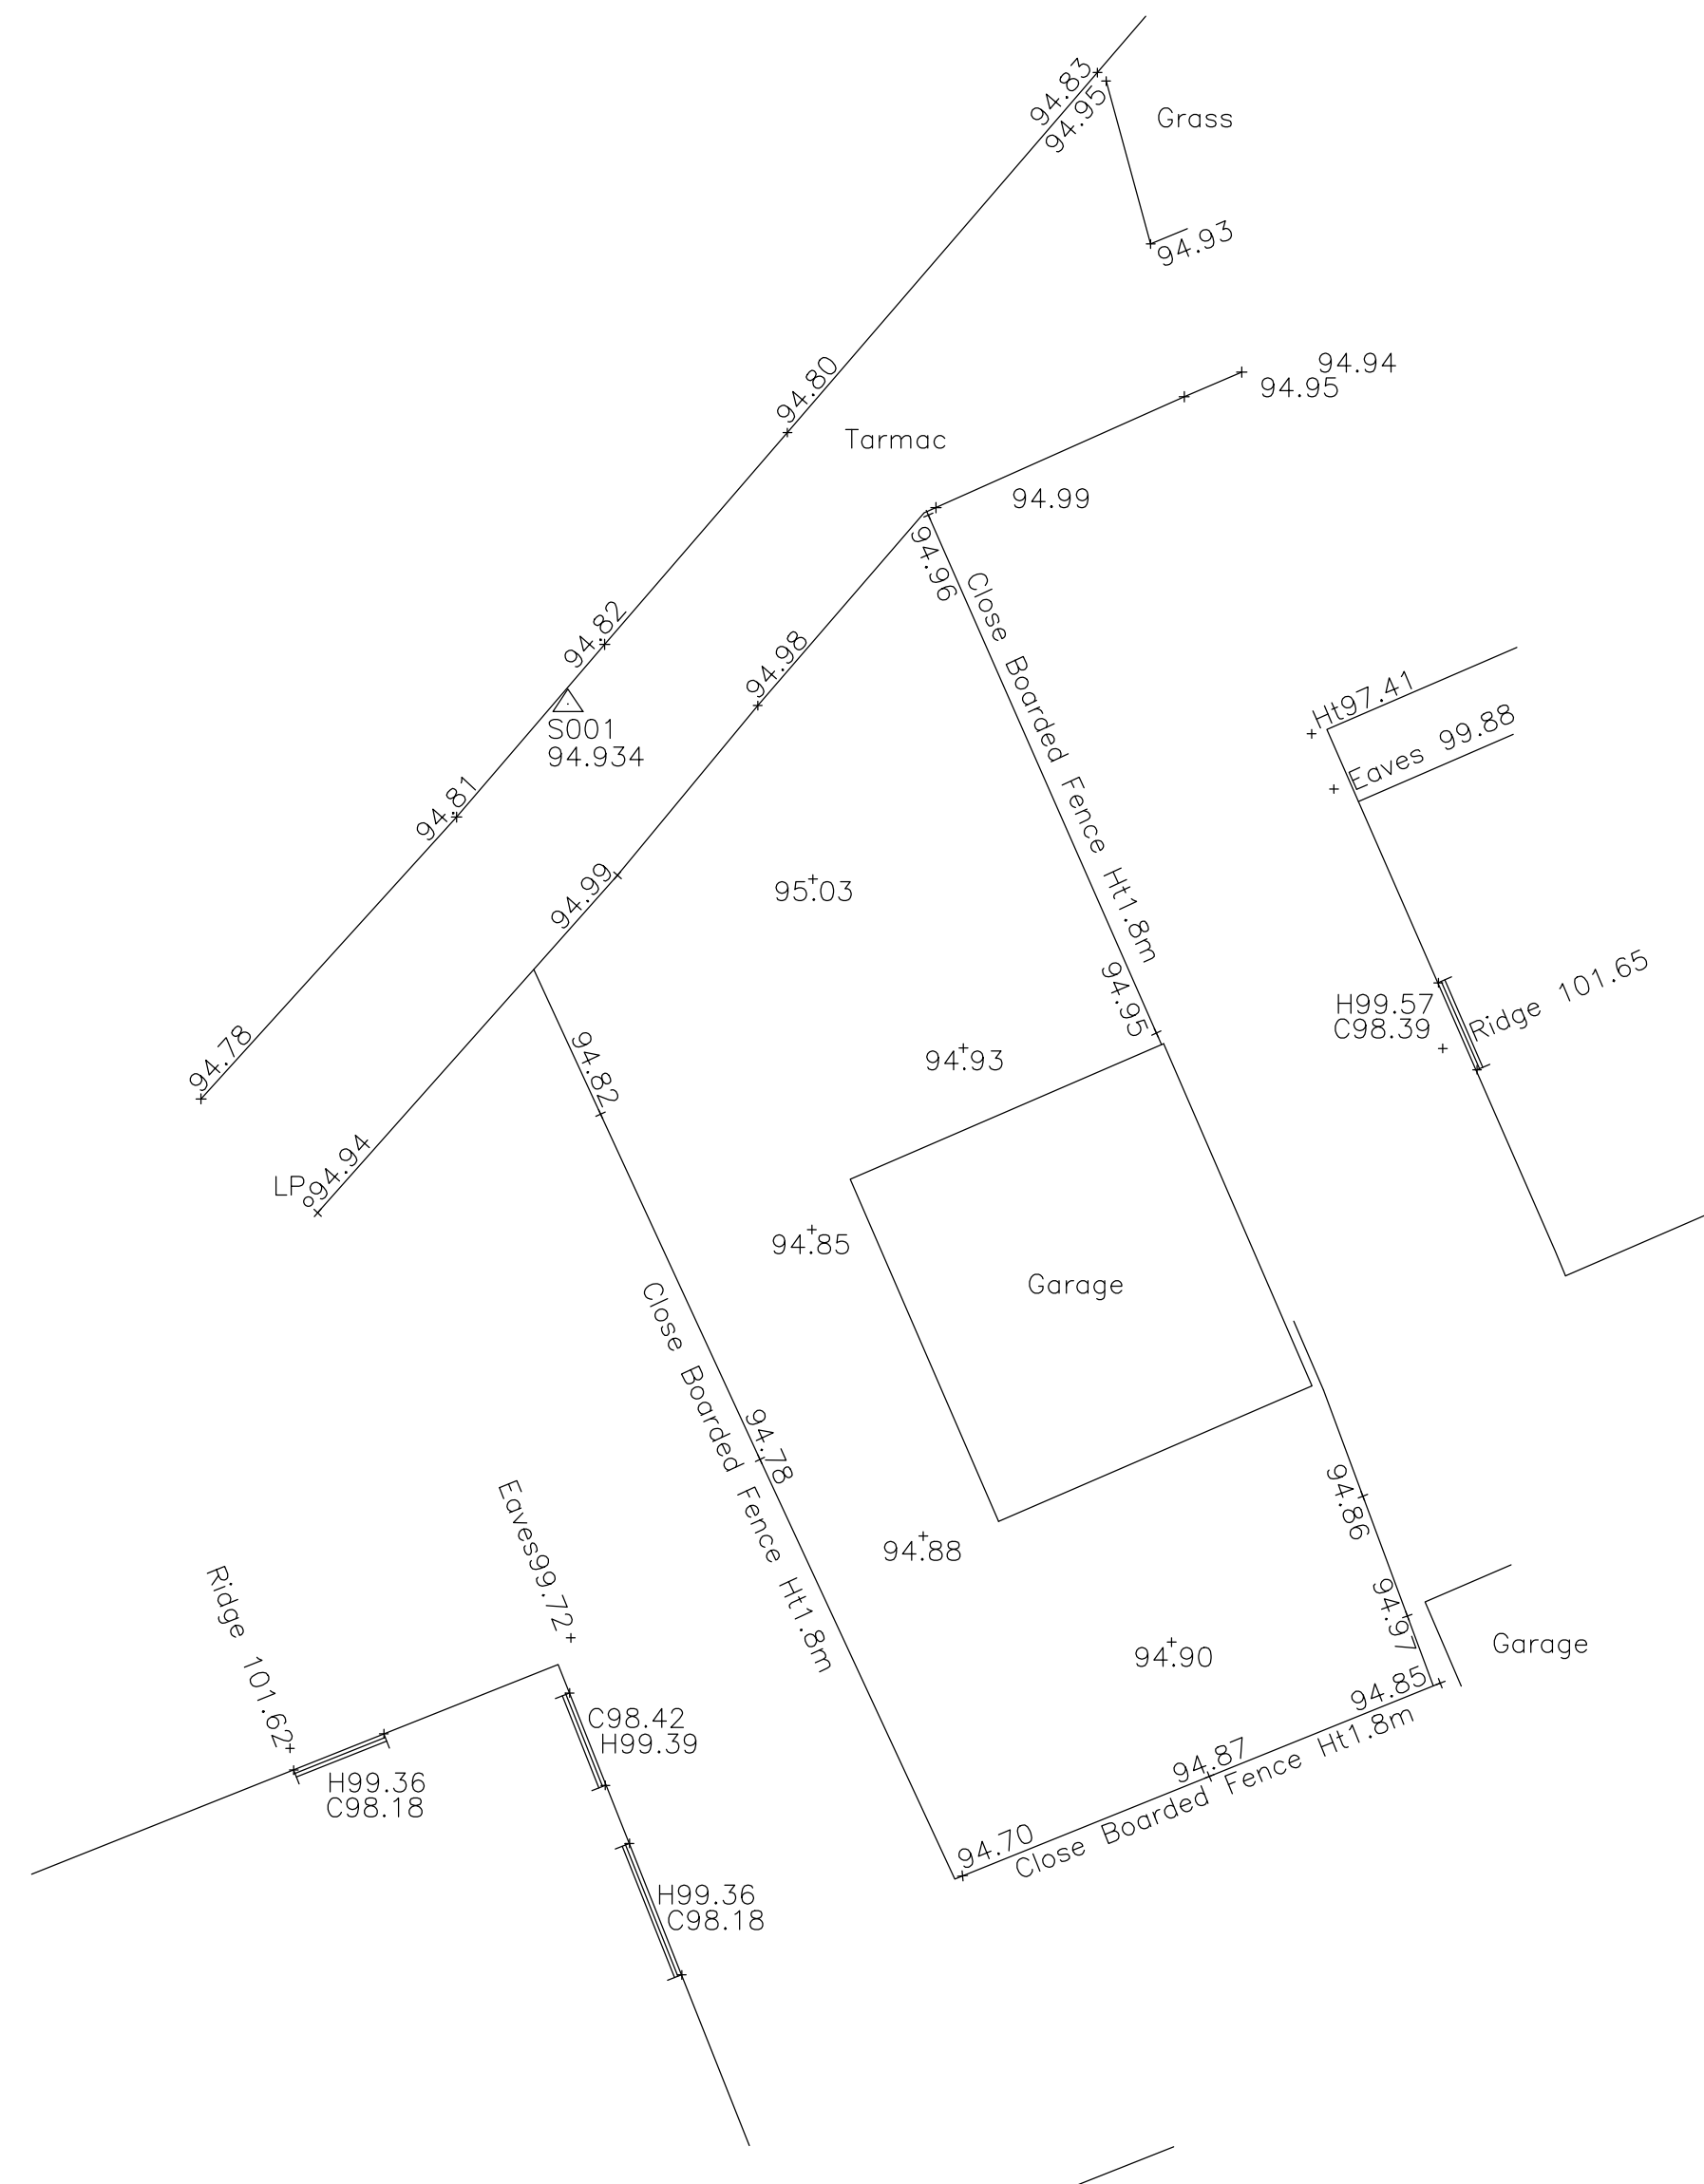

441400E

ABBREVIATIONS			
A/C	AIR CONDITIONING		
AH	ARCH HEIGHT		
BT	BRITISH TELECOMMUNICATIONS		
C	WINDOW ELL HEIGHT		
Cob	CABINET		
CBF	CLOSE BOARDED FENCE		
CL	COVER LEVEL		
DP	DISCHARGE PIPE		
DC	DIAMOND CABLE COVER		
DK	DROP KERB		
FP	FOOTPATH		
G	GULLY		
GV	GAS VALVE		
IC	INSPECTION CHAMBER		
K	KERB		
LP	LAMP POST		
MH	MANHOLE		
PCL	POST & CHAIN LINK FENCE		
RWP	RAIN WATER PIPE		
SA	SECURITY ALARM		
SBM	SITE BENCH MARK		
SH	SPRING HEIGHT		
TP	TELEGRAPH POLE		
WP	WASTE PIPE		
LEGEND			
DRAWING ISSUE STATUS			
Issue	Details	By	Date
A	Original Survey		ATR 06/10/21
SHEET LAYOUT			
THIS SURVEY HAS BEEN CARRIED OUT TO AN ACCURACY CONSISTENT WITH A PRESENTATION SCALE OF 1:200 INTERROGATED DIMENSIONS WILL BE WITHIN THE TOLERANCE ASSOCIATED WITH THIS AND SMALLER SCALES ONLY. ALL LEVELS RELATE TO OS DATUM USING GPS (Vrs NOW) ALL CRITICAL DIMENSIONS SHOULD BE VERIFIED ON SITE PRIOR TO ANY DESIGN OR CONSTRUCTION WORKS.			
HSSP Architects PERA Business Park Nottingham Road Milton Mowbray LE13 0PB			
Rear of 2 Moray Close Hinckley Leicestershire LE10 0UY			
Topographical Survey			
SURVEYED AND DRAWN BY RAMOWSKI BANNER LIMITED 6 Dovecote Drive Wollaton Nottingham NG8 2NB Tel: (0115) 9289091 email: mail@ramowski-clarke.com			
SCALE 1:100 @ A1			
DATE OF ISSUE OCTOBER 2021			
RBL JOB No.	3632	CHECKED	ATR
DRAWING No.			ISSUE
3632-01-a			A