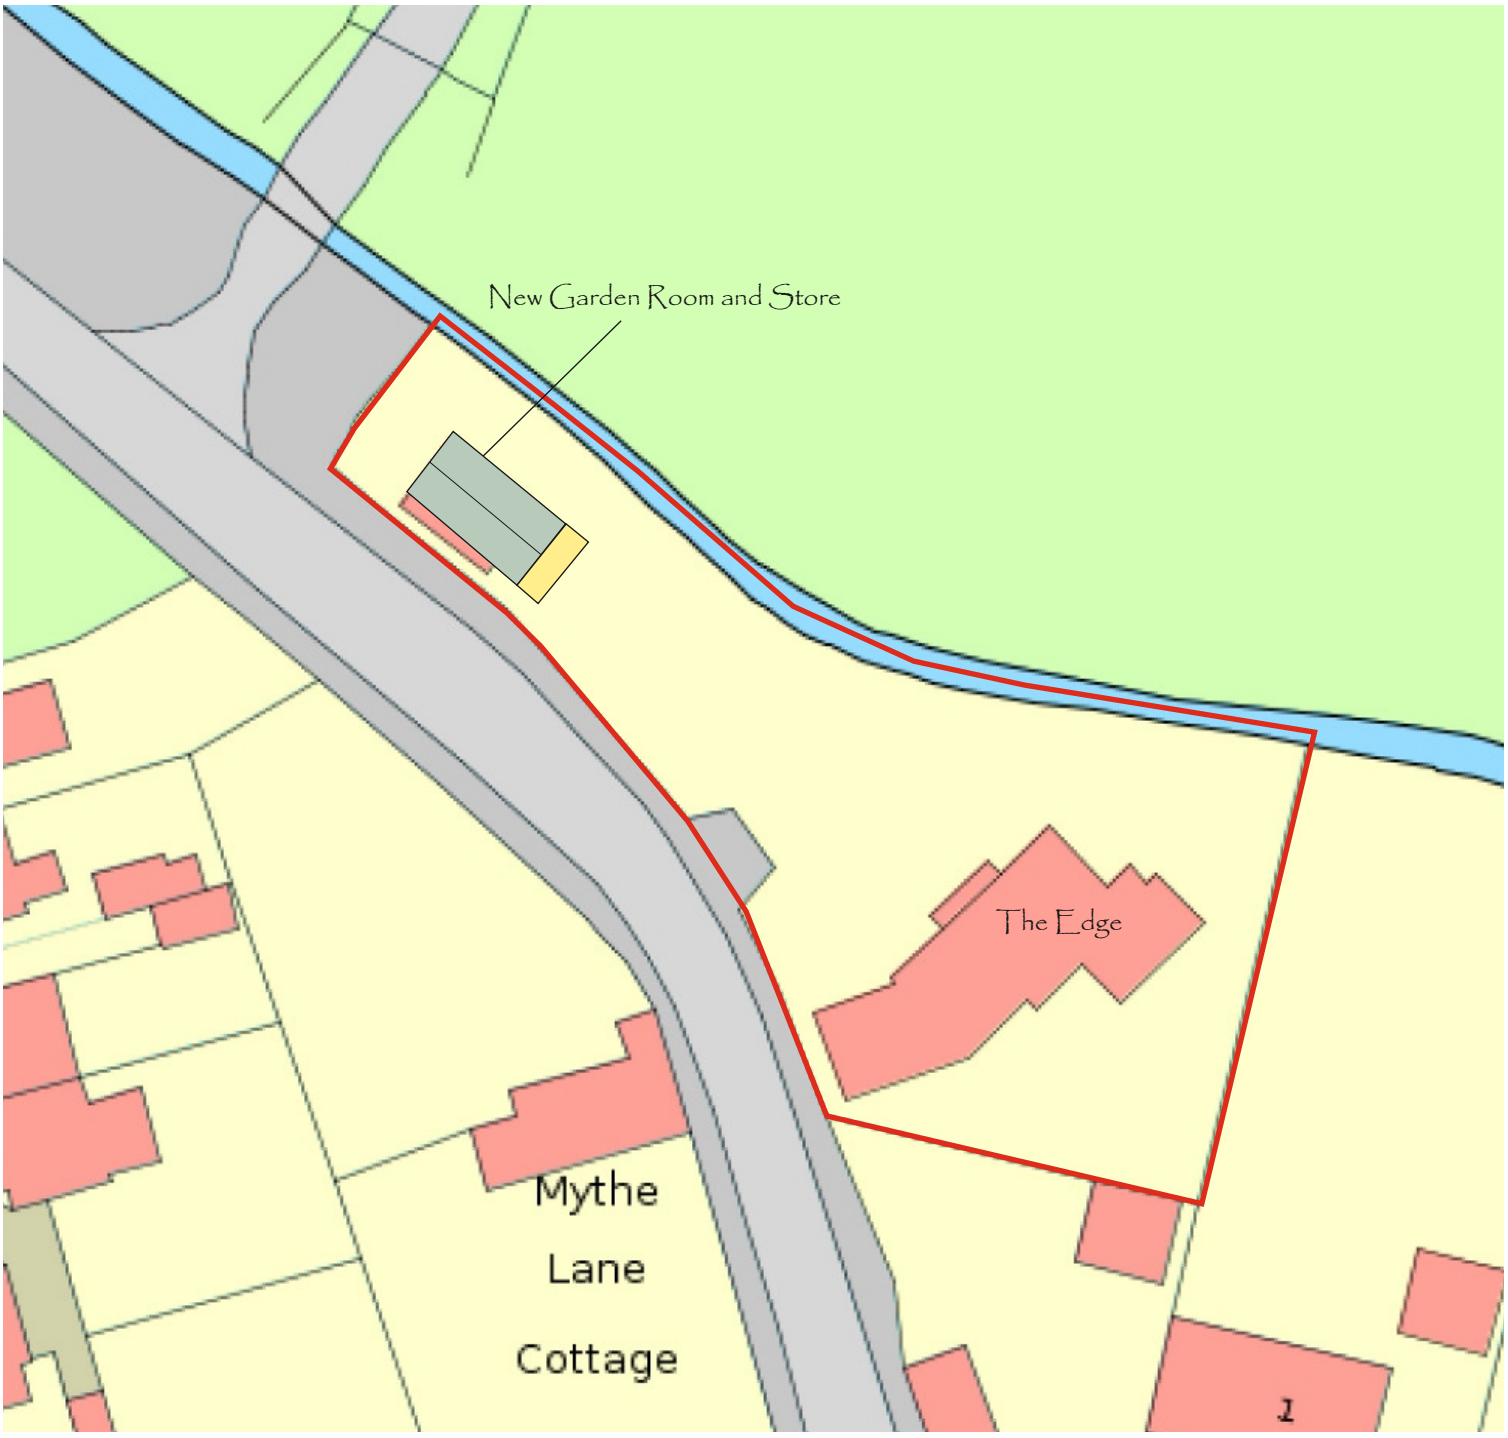

Scale 1:1500 @ A4

Block Plan: 21/06G 1/7/11

Revision G: Relocation of Building

Proposed Garden Room and Store

THE EDGE, WITHERLEY

Heritage Matters

Heritage Planning and Design Consultants

Arlington House, 7 Hunters Walk, Witherley, Atherstone, Warks, CV9 3SU

Tel: 01827 722153 www.heritage-matters.com