Stanfords VectorMap

4 Springfield Road, Hinckley, Leicester, LE10 1AN

REF:SP62355 Plan No 1686/BP

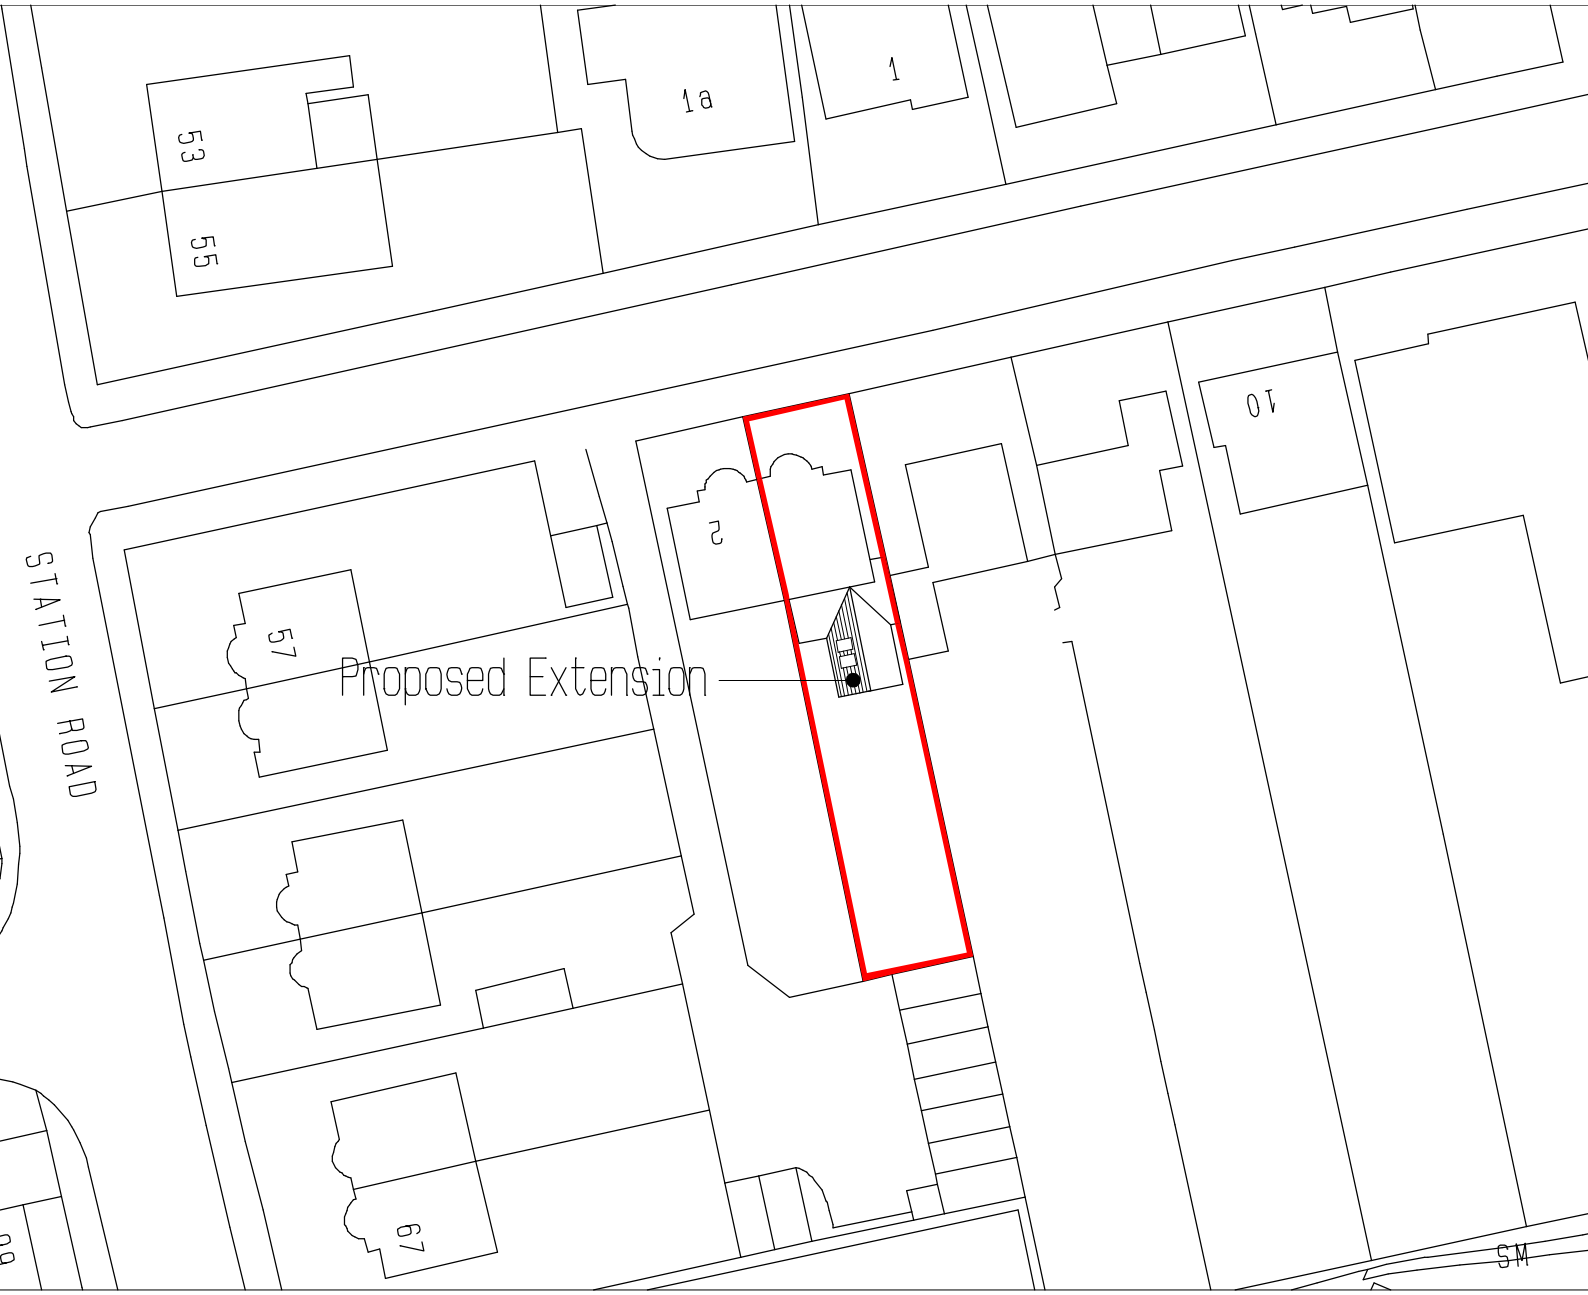

N

Scale, 1:500
Sheet, A4

20 10 5 0 20 40 Metres

© Crown Copyright and database rights 2025 OS 100035409
Reproduction in whole or in part is prohibited
without the prior permission of Ordnance Survey.