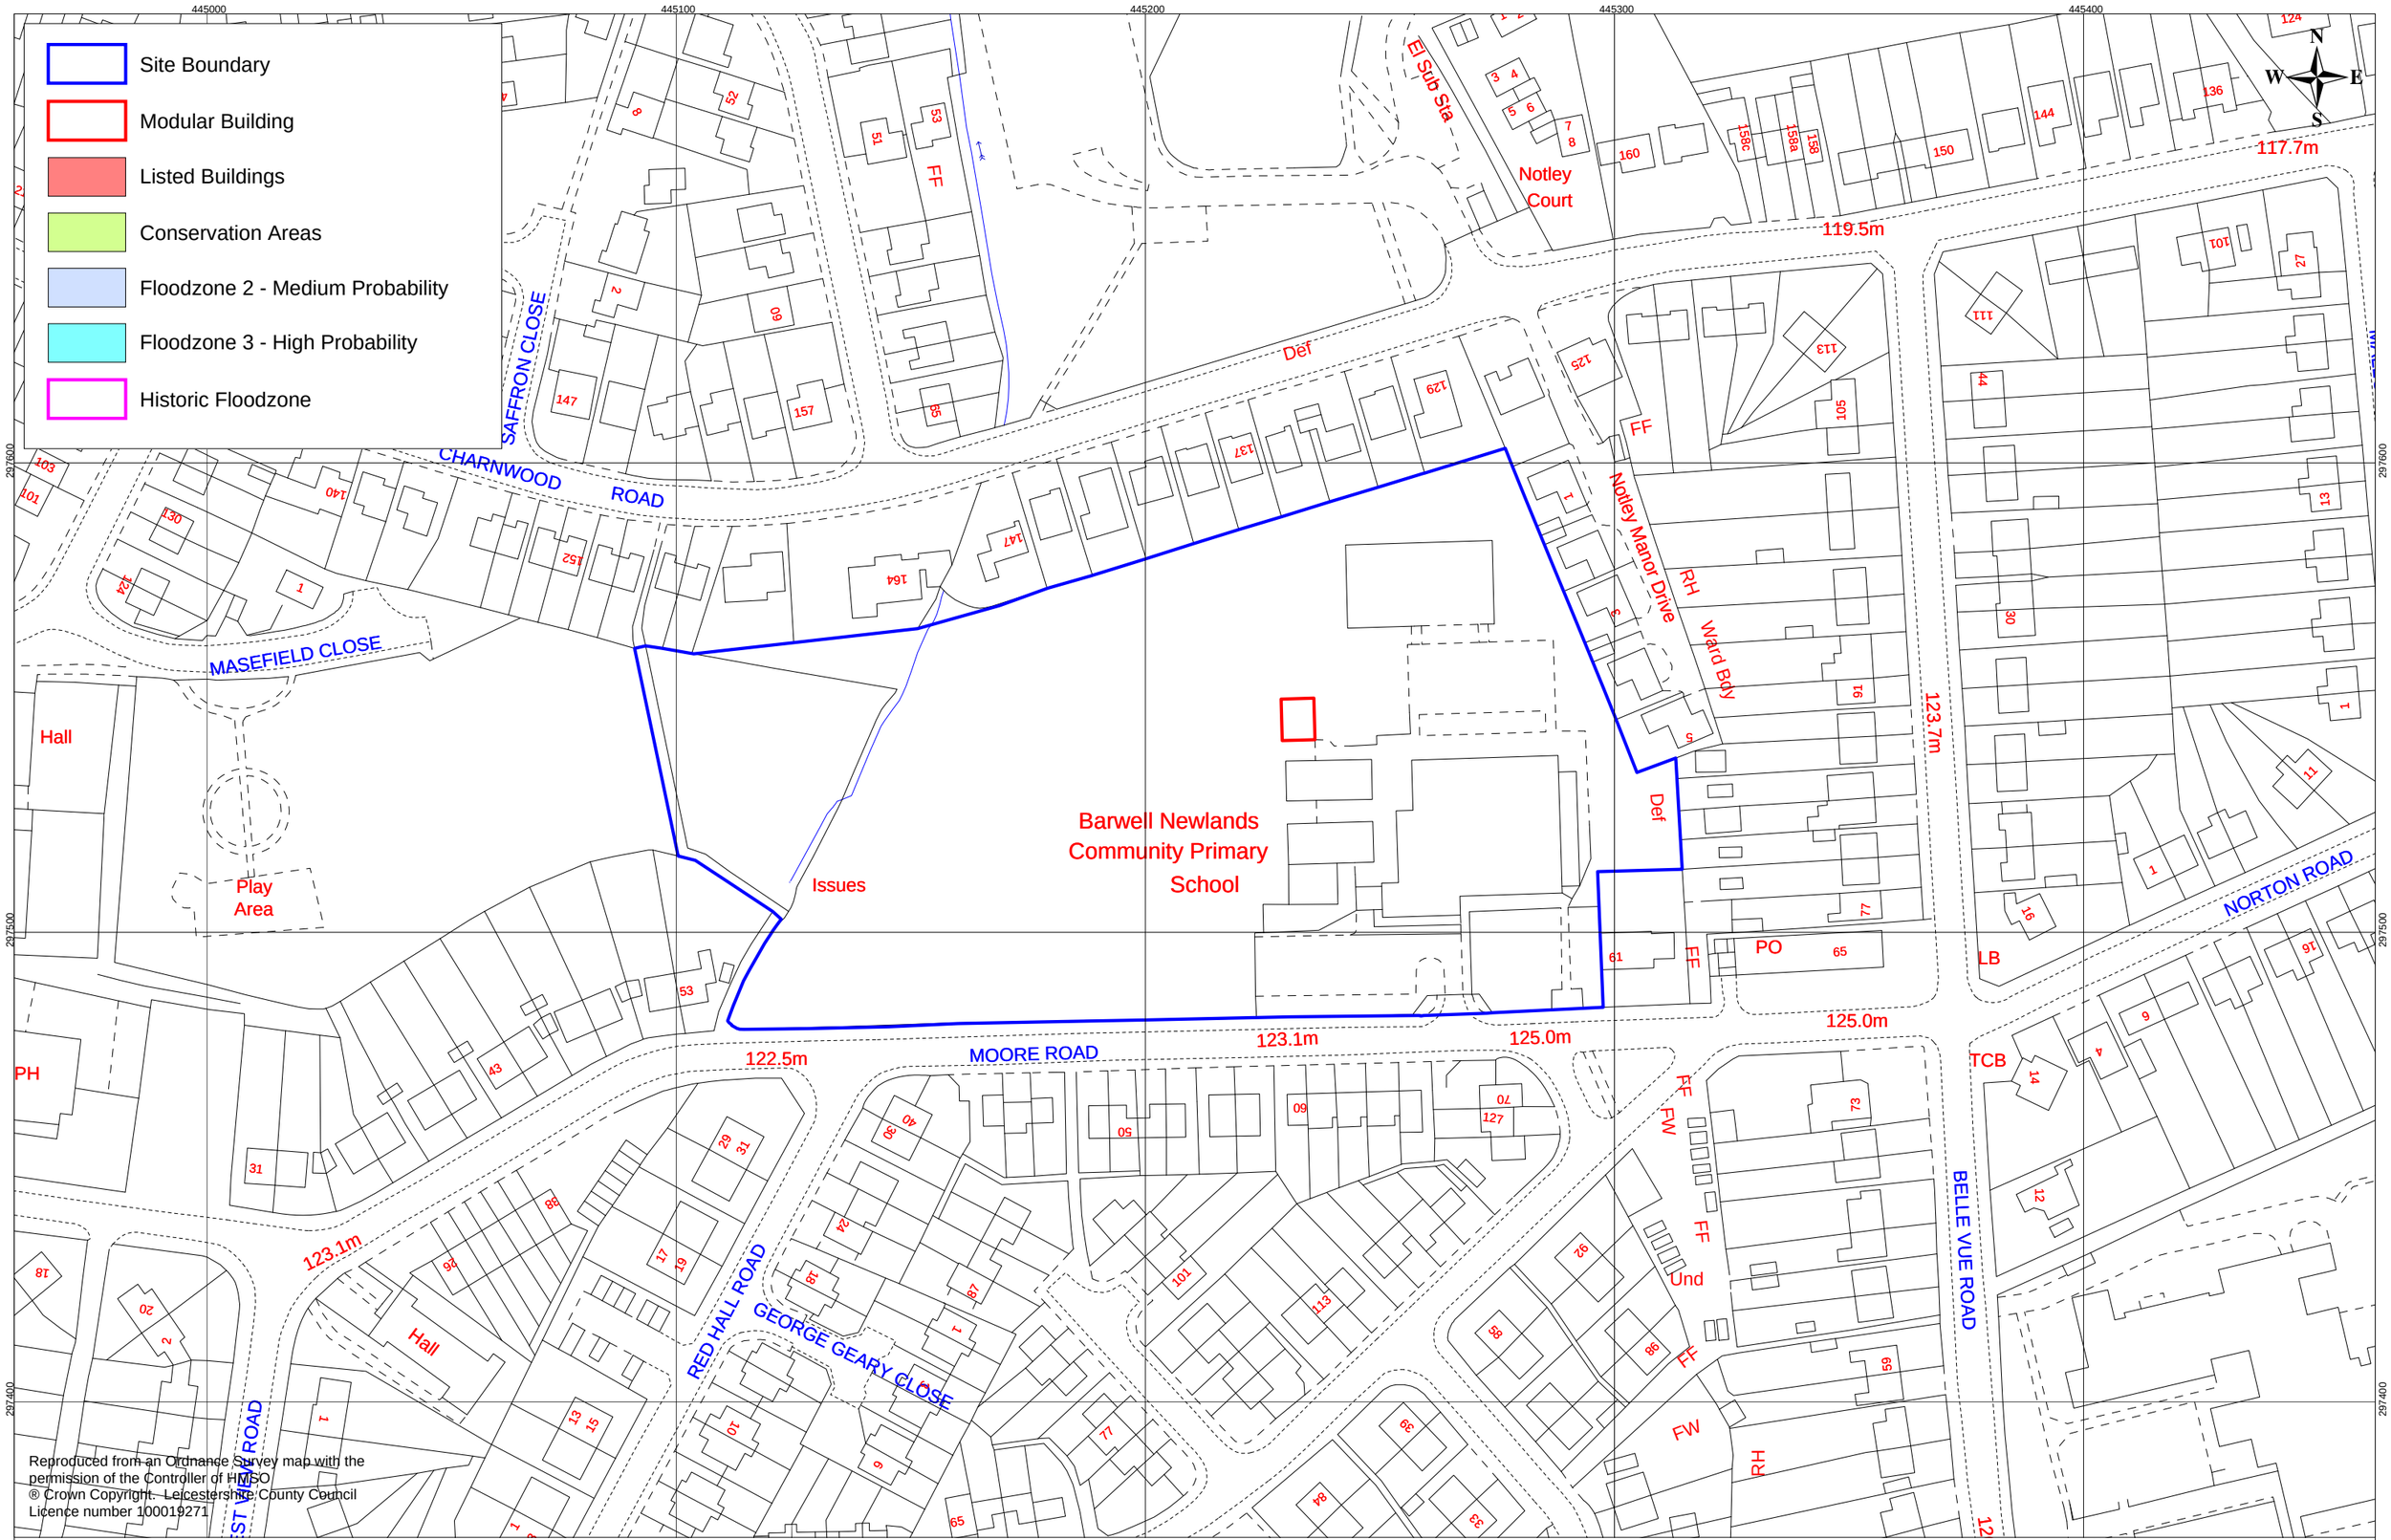

Reproduced from an Ordnance Survey map with the permission of the Controller of HMSO
® Crown Copyright. Leicestershire County Council
Licence number 100019271

UPRN 218 - Newlands Community Primary School

Moore Road, Barwell : Block D

Approx Scale 1:1250 @ A3 Landscape
(Planning_Applications_2011.wor)

Plan Ref: 0218/1

Leicestershire County Council
Property Services
Corporate Resources Department
County Hall, Glenfield.
Leicester. LE3 8RE
Tel:0116 232 3232