Ordnance Survey®
OS Sitemap ®

20 0 20 40 60 80 100
Metres

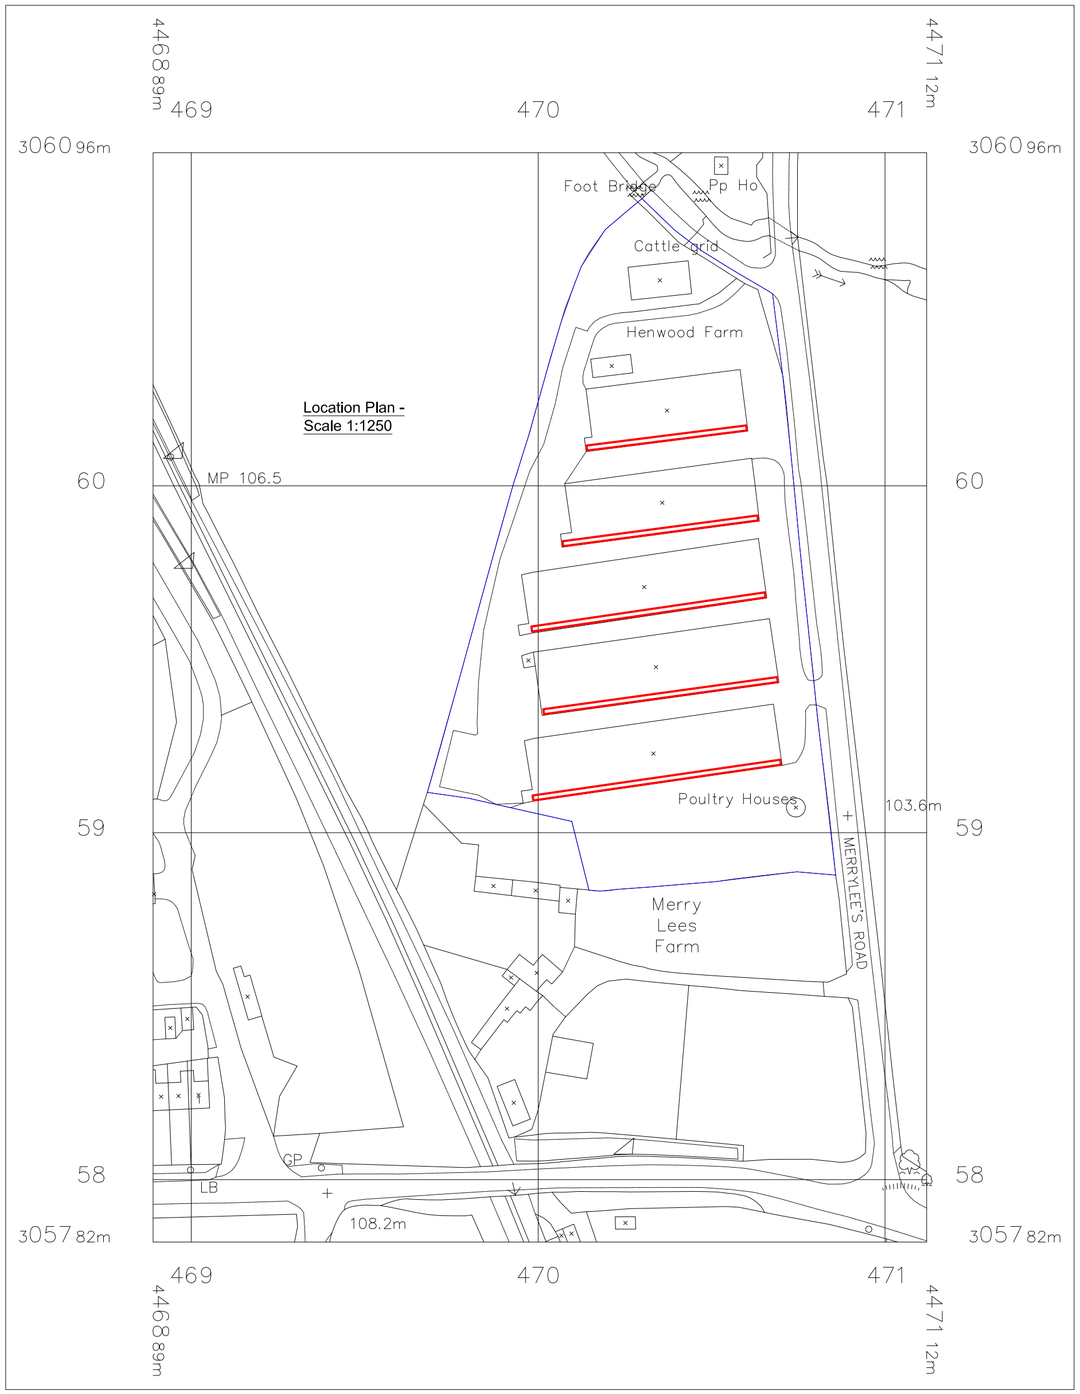

Location Plan -
Scale 1:1250

Typical Section 'A-A' - Scale 1:100

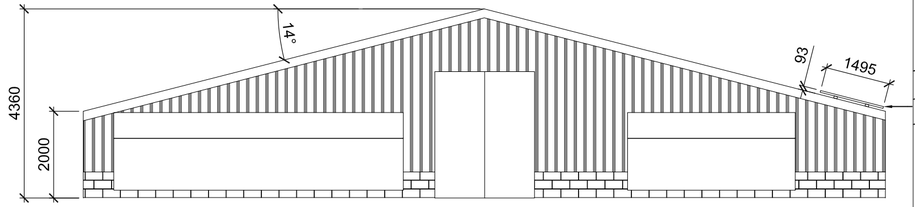

Block Plan - Scale 1:500



Centre coordinates of this map: 447000 305938

Reproduction in whole or in part is prohibited
without the prior permission of Ordnance Survey.
© Crown Copyright 2011

Serial Number: 00000500

Rev No.	Revision Note.	Date	Drawn	Checked
B	Storage building added to the site plan	22.12.10	AW	LM
C	PV panels added to site plan	19.04.11	AW	LM

NUMBER - REV - CLIENT - PROJECT
01219-00 - C - Stephen Hay - Henwood

TITLE
Location & Block Plan

DATE	SHEET	SCALE
08.03.11	01	1:1250/500
DRN BY	CHK BY	PAPER SIZE
AW	LM	A2

BOURNE VALLEY ASSOCIATES
BOURNE WORKS
COLLINGBOURNE DUCIS
MARLBOROUGH
WILTSHIRE
SN8 3EQ
Tel: 01264 850159
Email: info@bournevalley.co.uk