


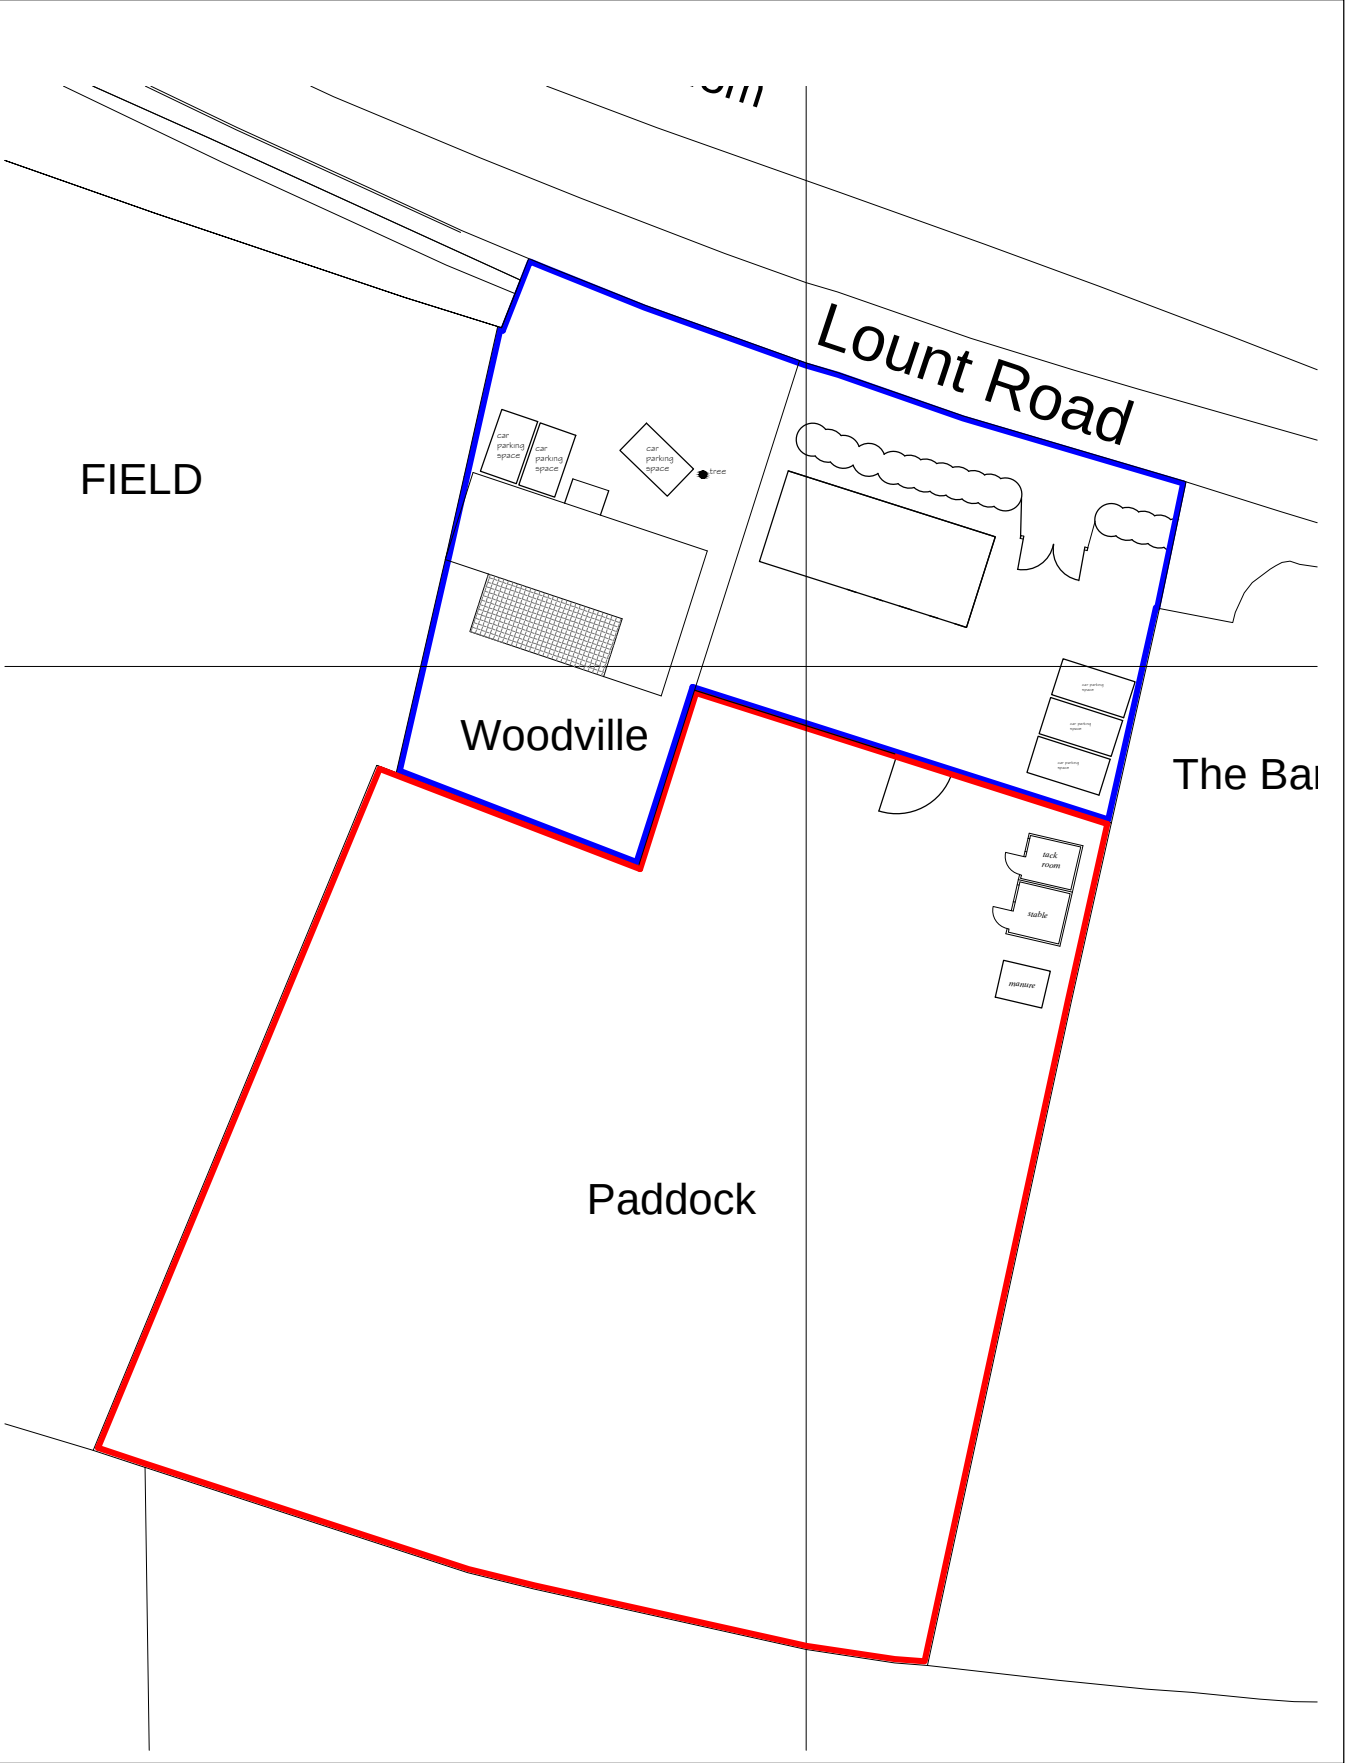

Proposed Stable and Tack Room
Woodville
Lount Road
Osbaston CV13 0HR
For Mr & Mrs W Aris

Scale
1:1250 & 1:500
July 2024
Number 24/08/04

