


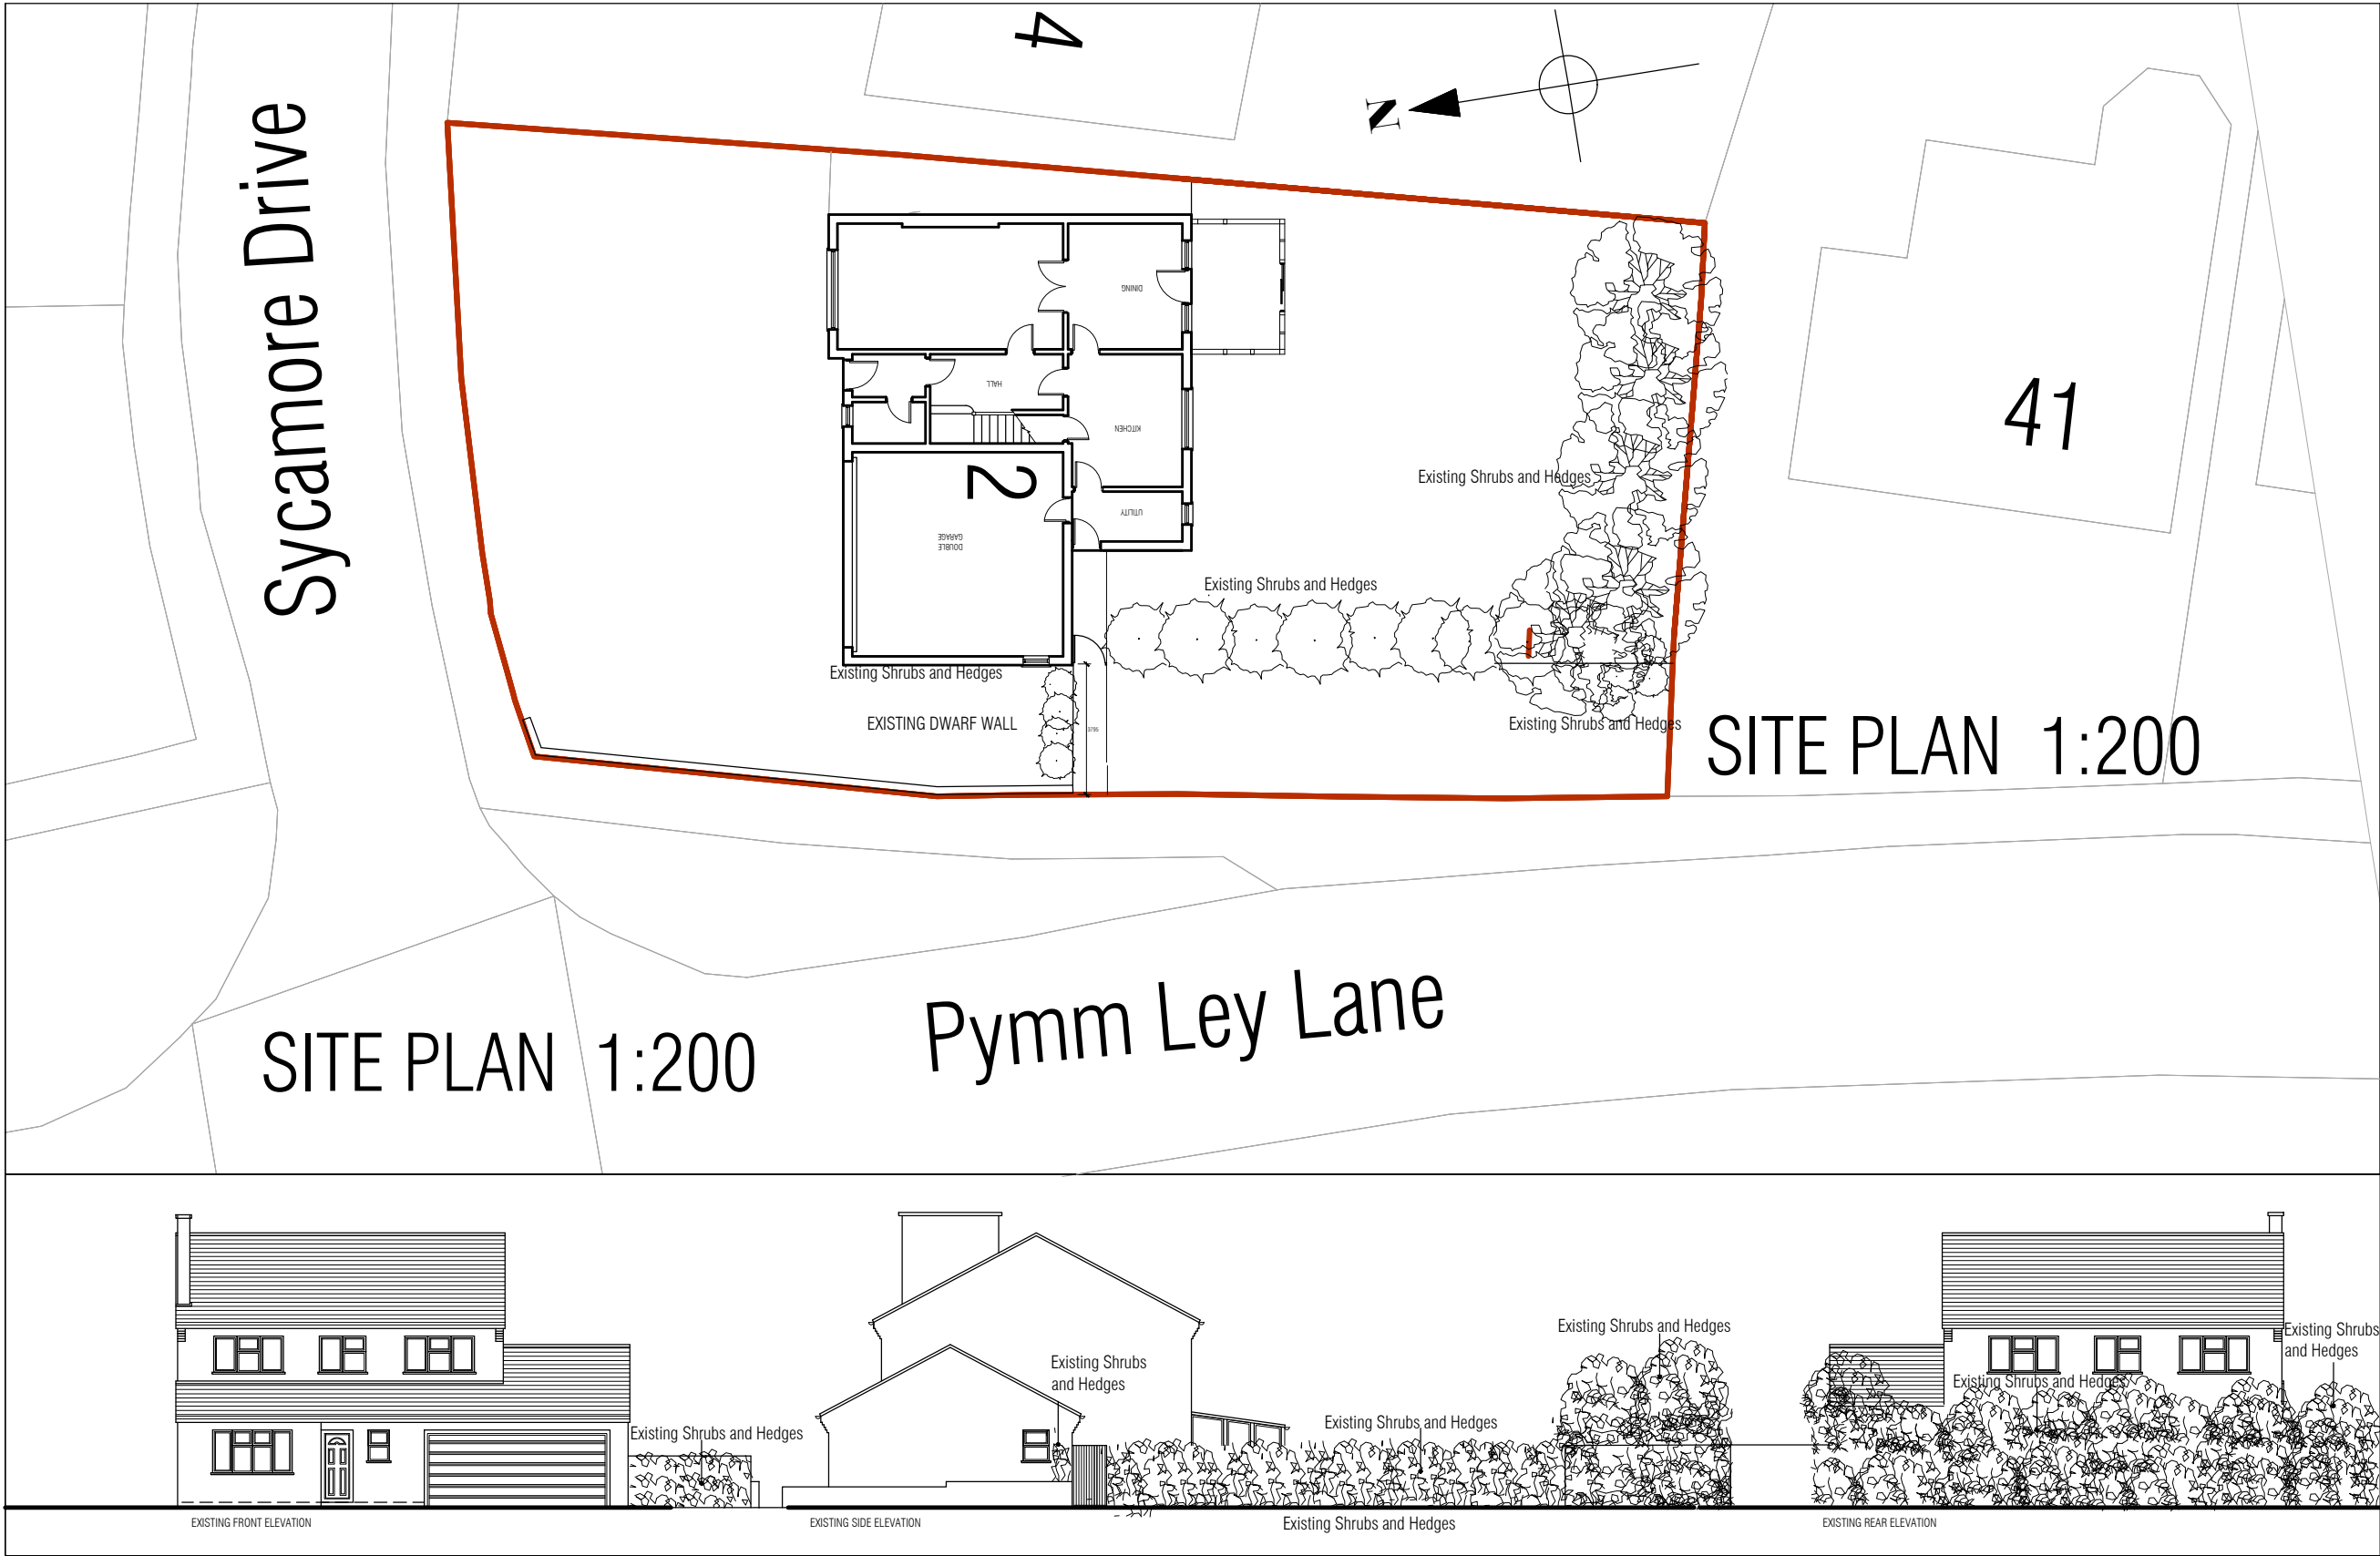

This Drawing Is The Copyright & Must Not Be Reproduced Without Their Permission. Figured Dimensions Must Be Taken In Preference To Scaled Dimensions & All Dimensions Must Be Verified On Site Prior To Commencing Any Works.

PROJECT		DRAWN		BT
TITLE				
PROPOSED EXTENSION		CHKD	BT	
2 SYCAMORE DRIVE,GROBY,LEICS.		DATE	11/12/2023	
		SCALE @ A3	1:200	
		REV.		
		Rev	Date	Amendment
		KUNSTLER DESIGNS ARCHITECT		
		31 RUTLAND STREET		
		Leicester		
		LE1 1RE		
		Mob : 07979592398		
		KUNSTLER DESIGNS		
		ARCHITECT		
		DRAWING No.		
		3990/03		