




LOCATION PLAN

SCALE 1:1250

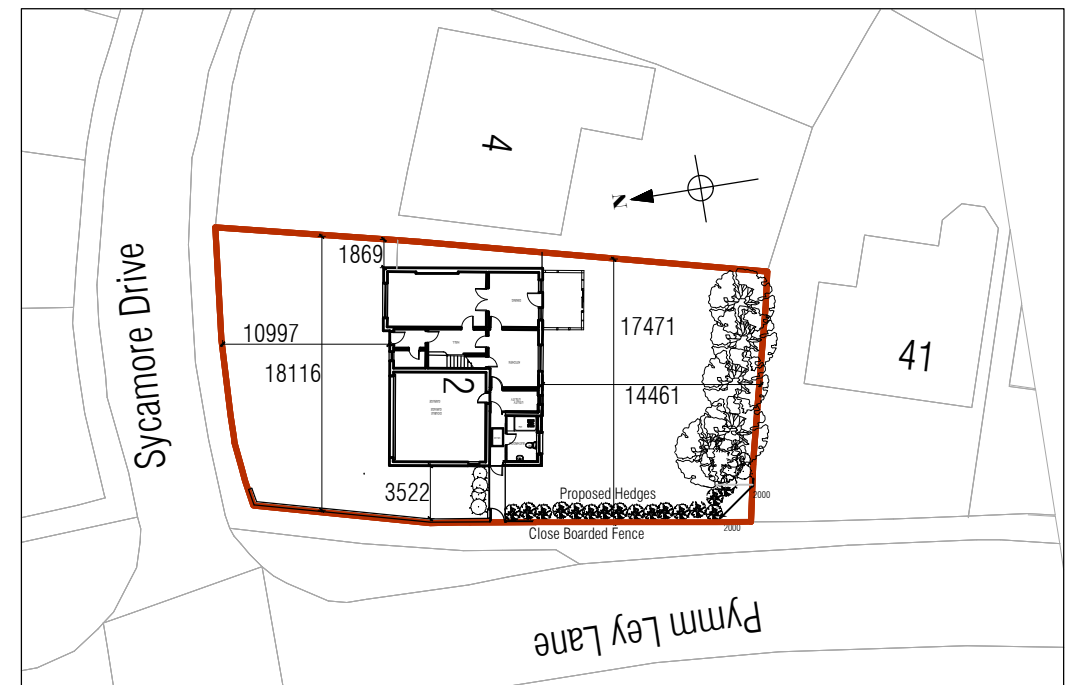

BLOCK PLAN

SCALE 1:500

This Drawing Is The Copyright & Must Not Be Reproduced Without Their Permission. Figured Dimensions Must Be Taken In Preference To Scaled Dimensions & All Dimensions Must Be Verified On Site Prior To Commencing Any Works.

PROJECT	PROPOSED EXTENSION
TITLE	2 SYCAMORE DRIVE, GROBY, LEICS.

Rev	Date	Amendment	Auth.

DRAWN	BT
CHKD	BT
DATE	11/12/2023
SCALE © A3	1:1250 1:500
REV.	

KUNSTLER DESIGNS ARCHITECT 31 RUTLAND STREET Leicester LE1 1RE Mob : 07979592398	 KUNSTLER DESIGNS ARCHITECT
---	---

DRAWING No.
3990/01