





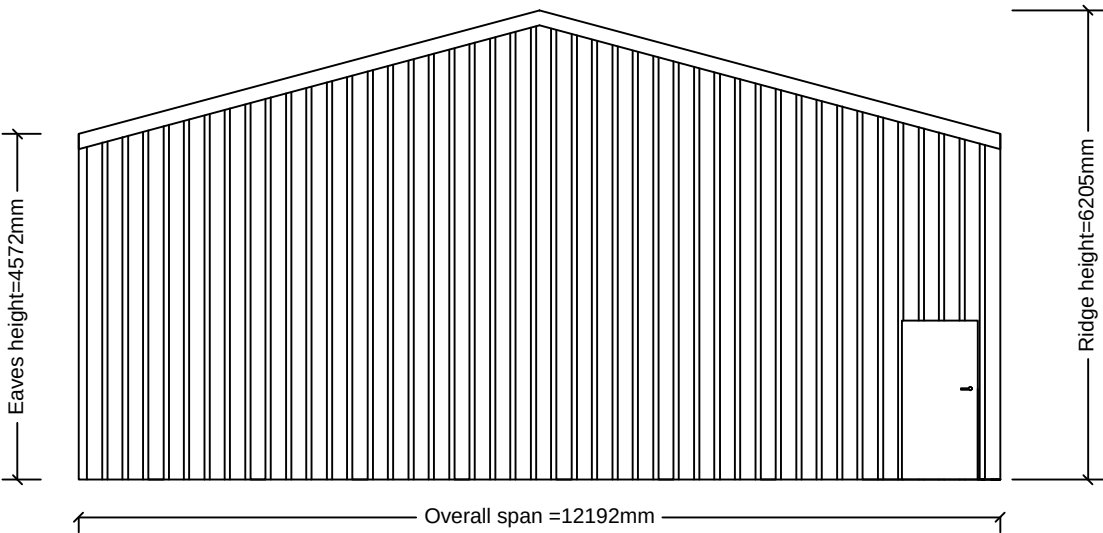


Roof sheets: Big 6 profile natural grey fibre cement.  
Side cladding: Box profile metal sheet in green.

Personal door is 2100mm high 1000mm wide.

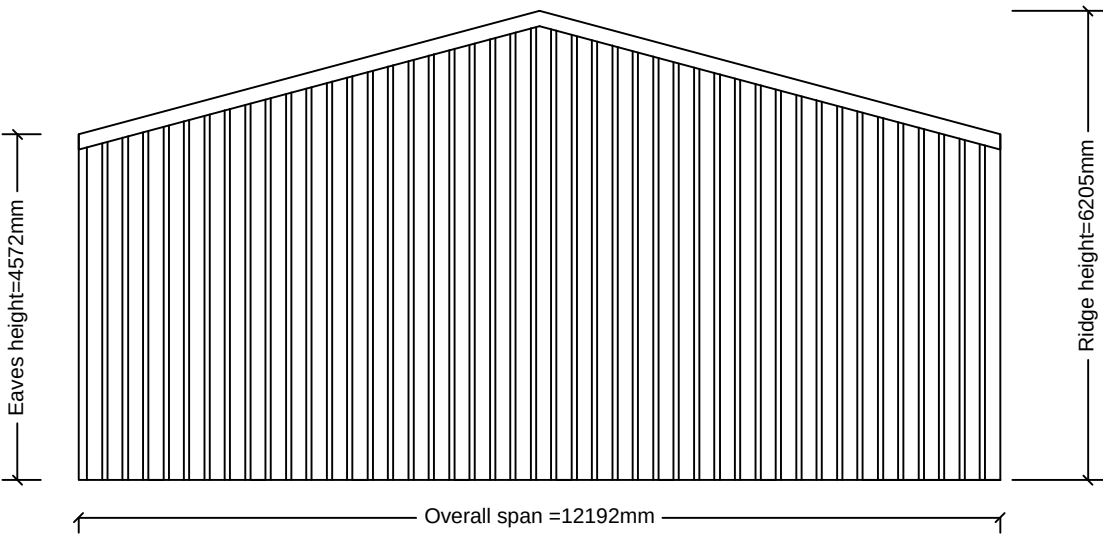

Elevation drawings

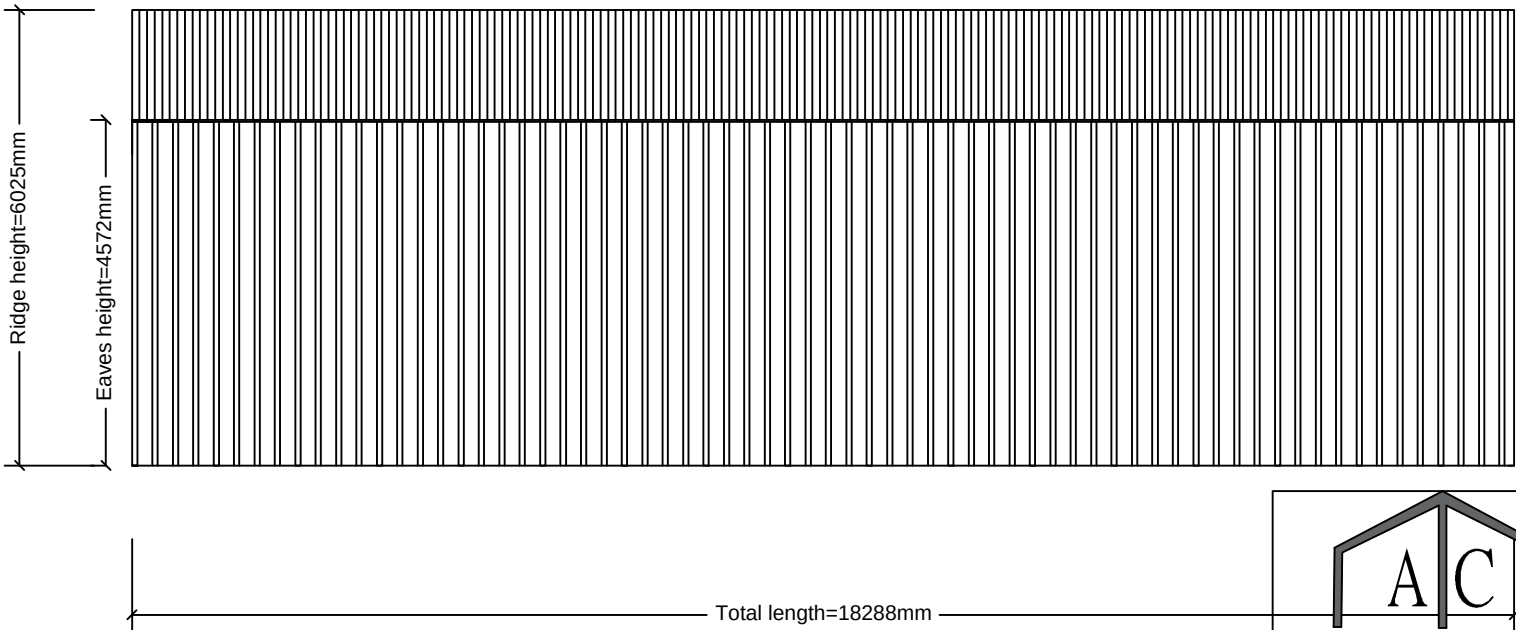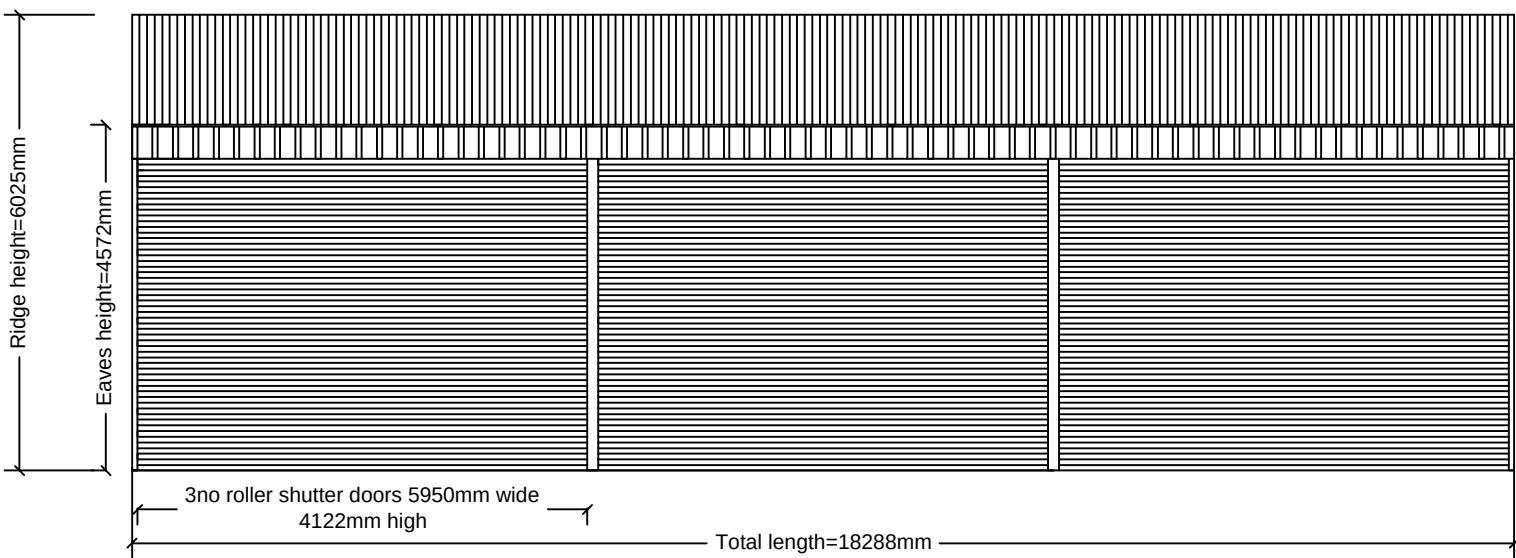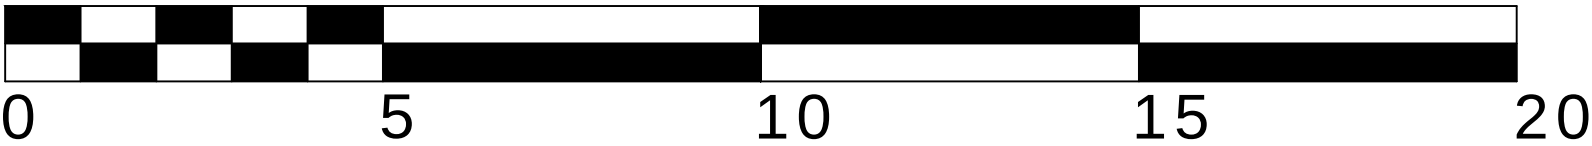



ANTHONY CONSTRUCTION  
(ERECTING & CLADDING  
SPECIALISTS) LTD

Drawn by: Will Anthony

Client: Mr Moulding

Scale: 1:100