



Floorplan

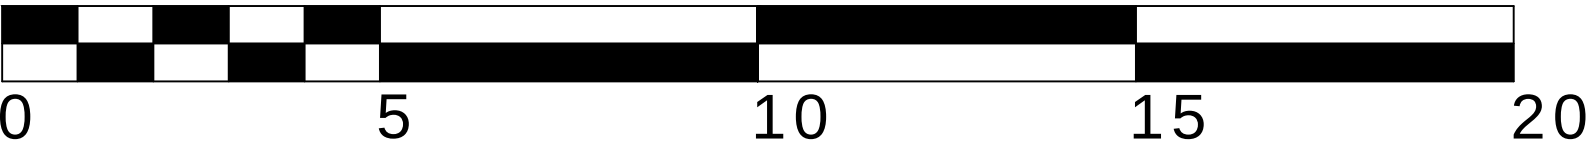

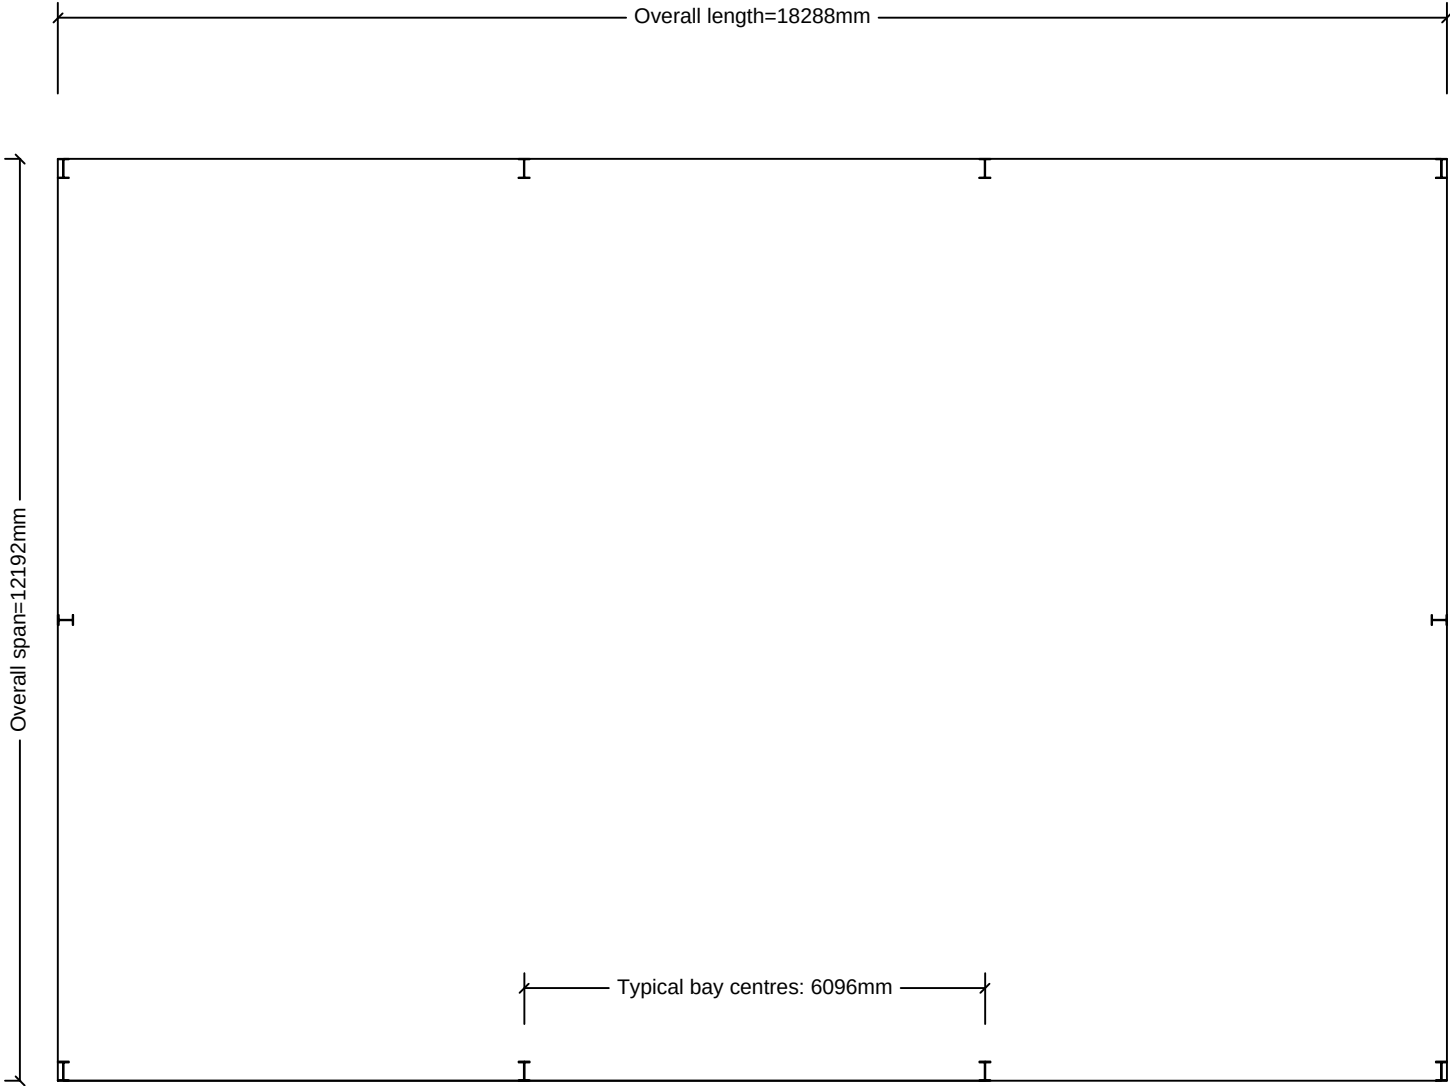

ANTHONY CONSTRUCTION
(ERECTING & CLADDING
SPECIALISTS) LTD

Drawn by: Will Anthony

Client: Mr Moulding

Scale: 1:100