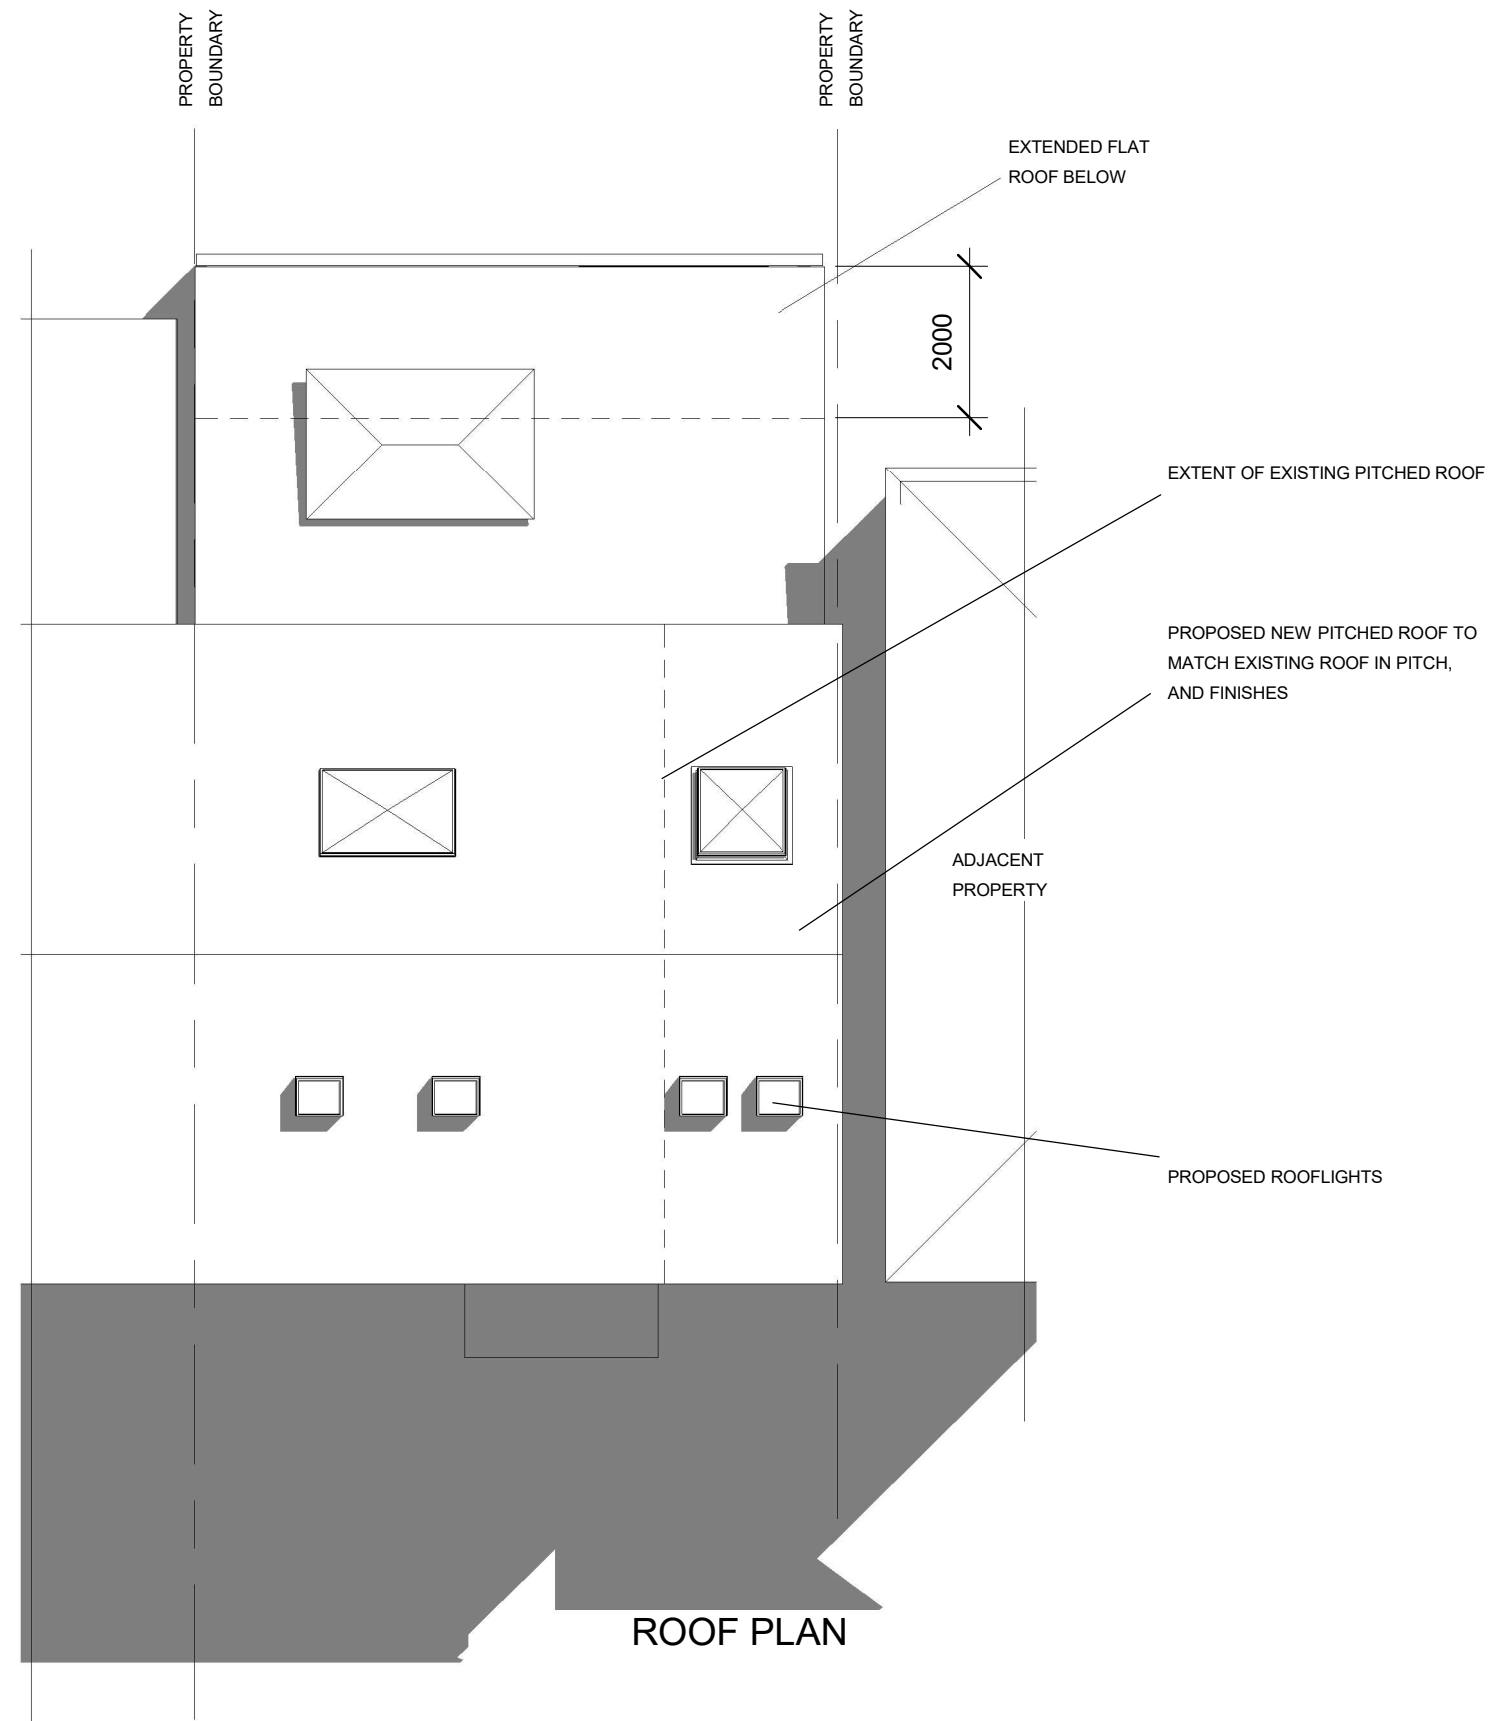


PLANNING BY DESIGN FROM CONCEPT TO COMPLETION ALL DIMENSIONS TO BE VERIFIED ON SITE THIS DRAWING IS NOT FOR CONSTRUCTION	Rev	12 Castell Drive Groby LE6 0DD	PROPOSED ROOF PLAN		
			Date	14.12.2023	Scale @ A3
			By	JL	1:100
			No. 07		
			Drwg ref: 12CastellDriveProposedRoofPlanV2		