




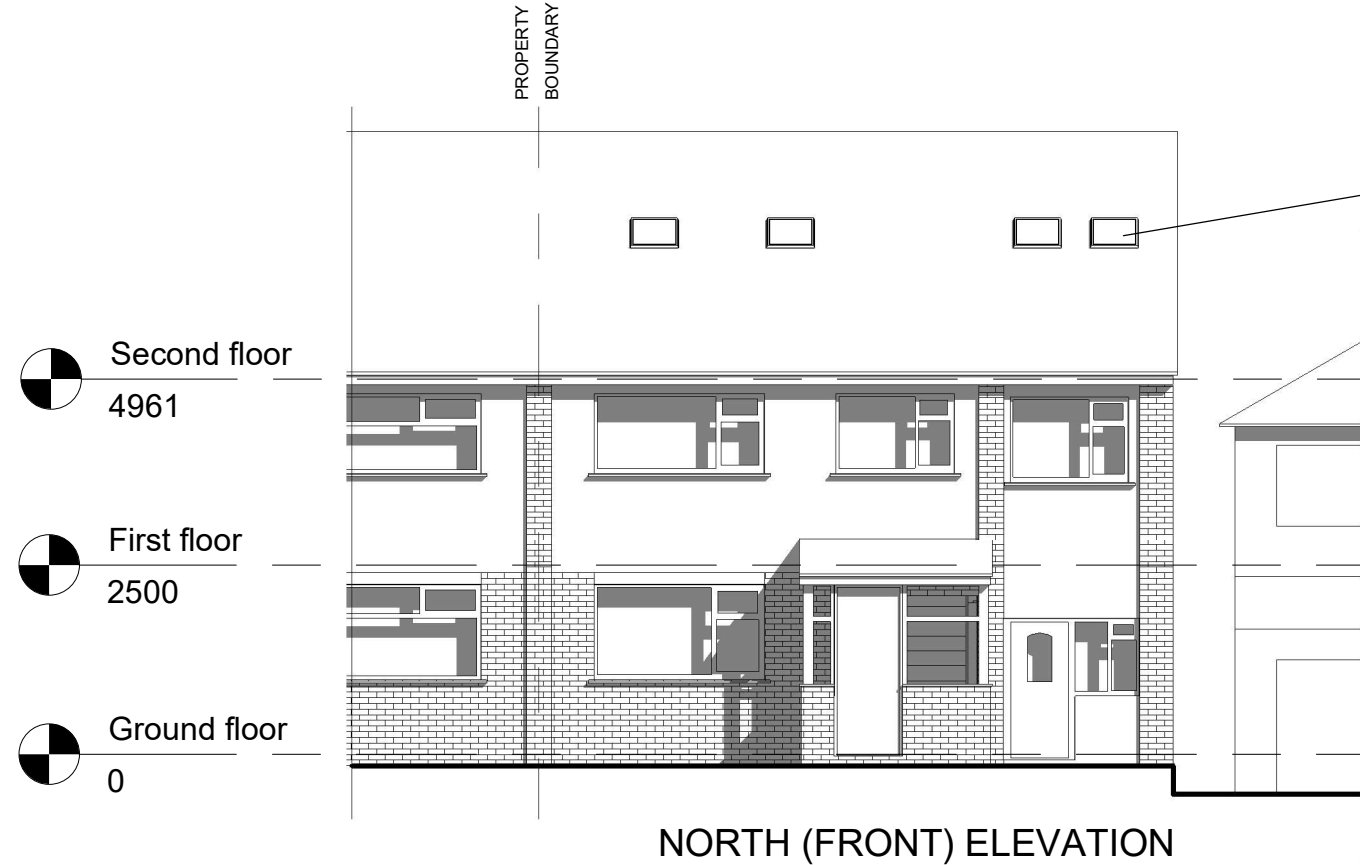


NORTH (FRONT) ELEVATION

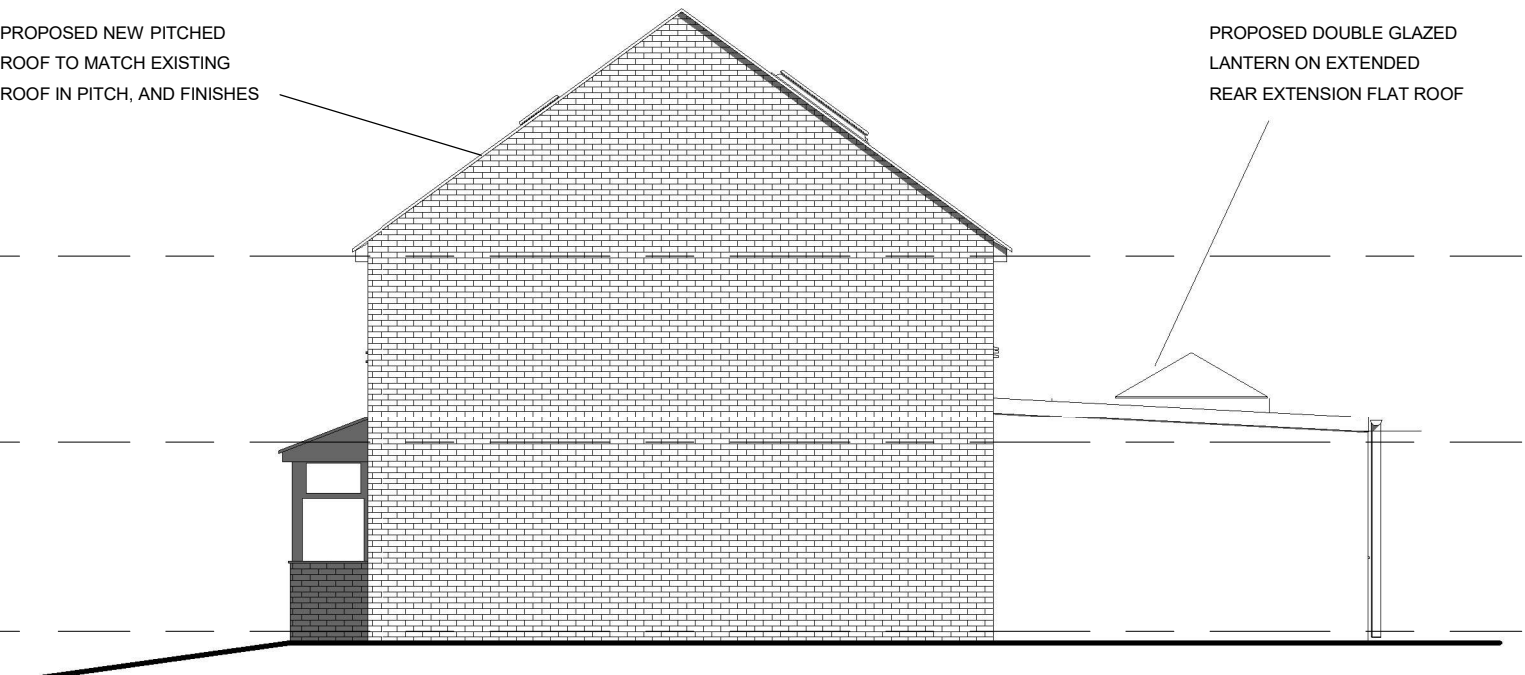


WEST ELEVATION

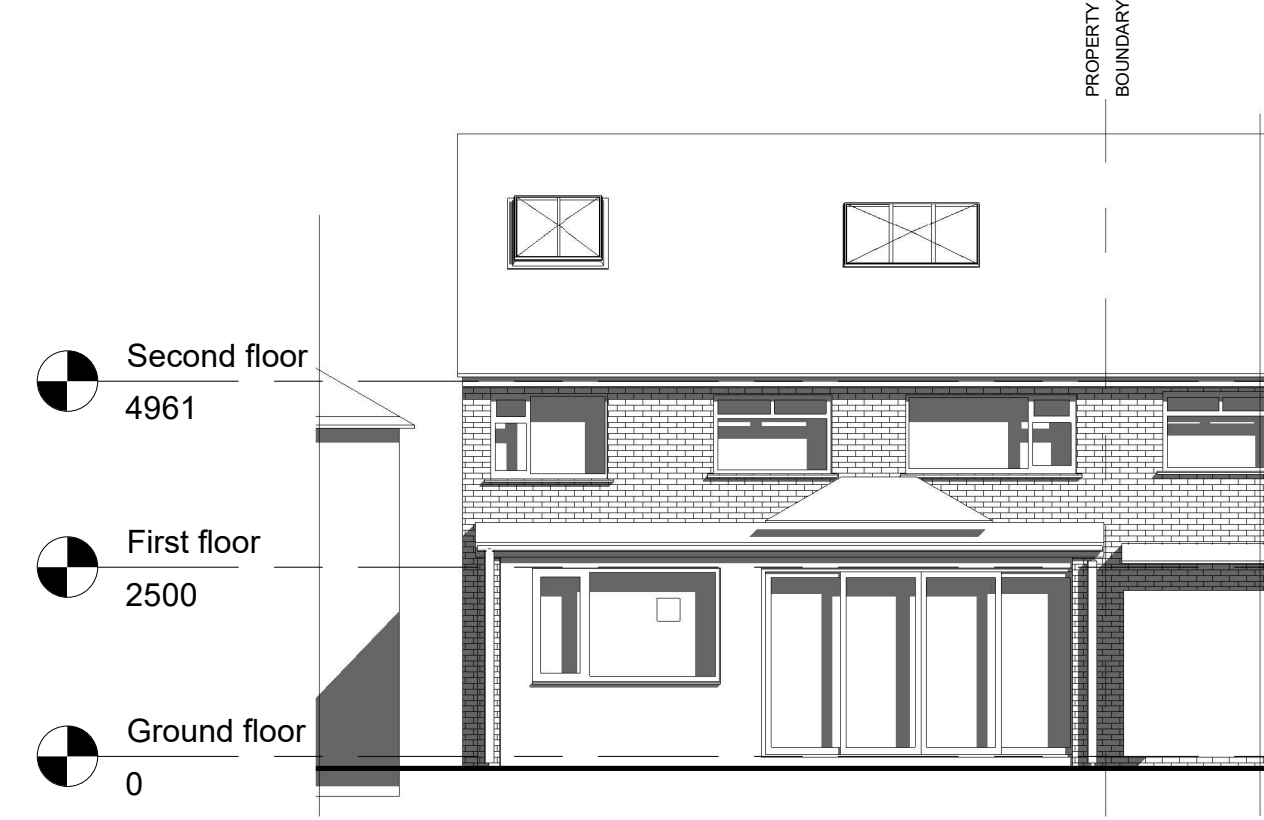

SOUTH (REAR) ELEVATION

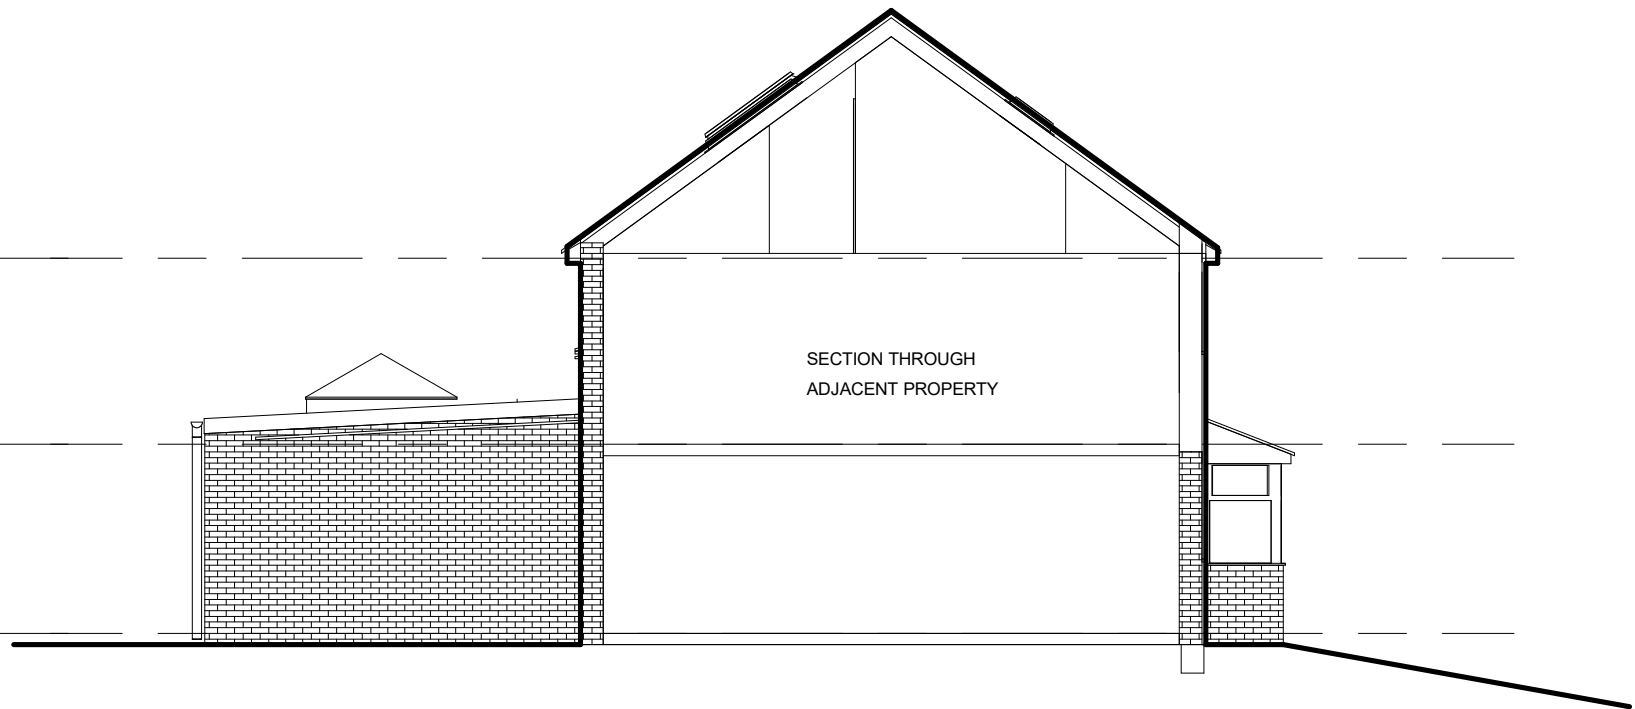

EAST ELEVATION/SECTION

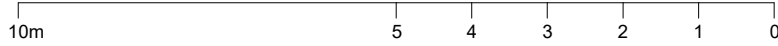



PLANNING BY DESIGN
FROM CONCEPT TO COMPLETION

ALL DIMENSIONS TO BE VERIFIED ON SITE
THIS DRAWING IS NOT FOR CONSTRUCTION

Rev

12 Castell Drive
Groby
LE6 0DD

PROPOSED ELEVATIONS			
Date	14.12.2023	Scale @ A3 1:100	No. 08
By	JL		
Drwg ref:		12CastellDriveProposedElevationsV2	