



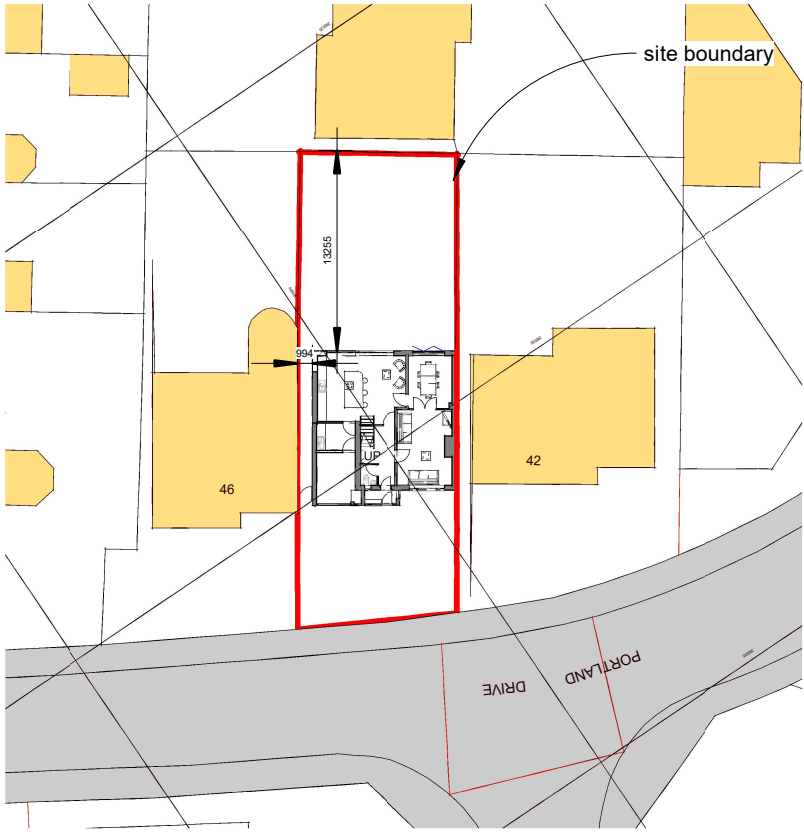


Block Plan

1 : 500

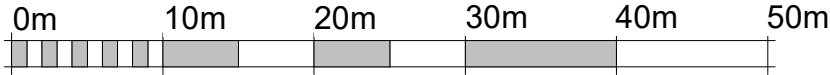


SCALE 1:500 @ A3

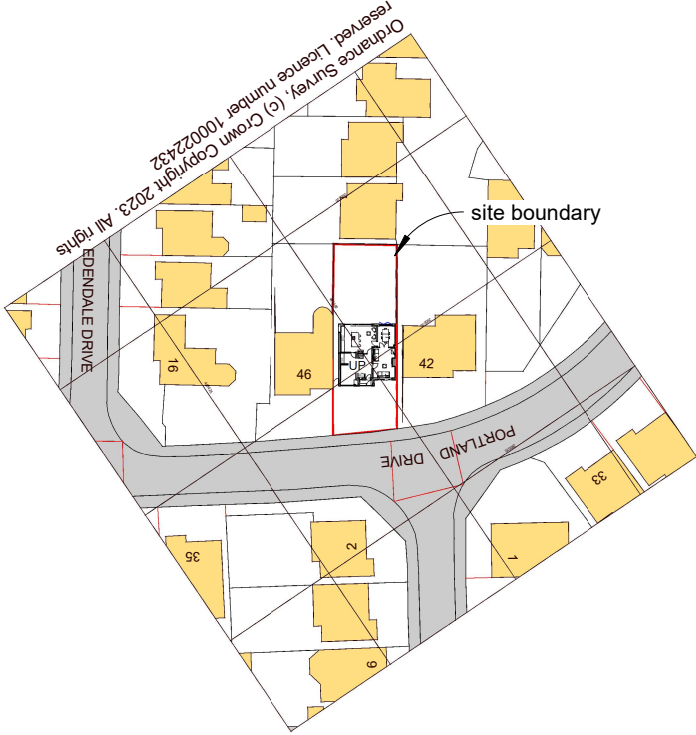


Location Plan

1 : 1250

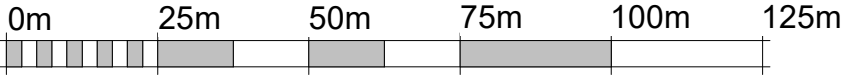

SCALE 1:1250 @ A3

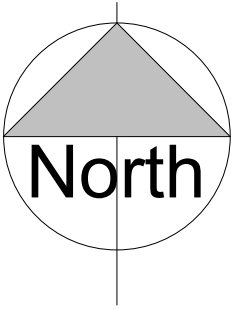

Rev	Description	Date
-----	-------------	------



James Fleming | Architectural

Project No.	Drawing No.
2022-44	350 Rev -

Drawing Name
Location and Block Plans

Project Details
Mr Kevin Snook, Proposed Extensions
& Alterations, 44 Portland Drive,
Hinckley, Leicestershire, LE10 1SE

Scale @ A3
As indicated

Author
JAF

James Fleming Architectural Ltd
50 Leicester Road, Hinckley, Leicestershire, LE10 1LT
Tel: 01455 372041 / 07885 718350 james@jamesflemingarchitectural.co.uk



This drawing and the building works depicted are the copyright of James Fleming Architectural Ltd and may not be reproduced or amended except by written permission. No liability will be accepted for amendments made by other persons. All dimensions to be checked on site and architect notified of any discrepancies prior to commencement. Do not scale.