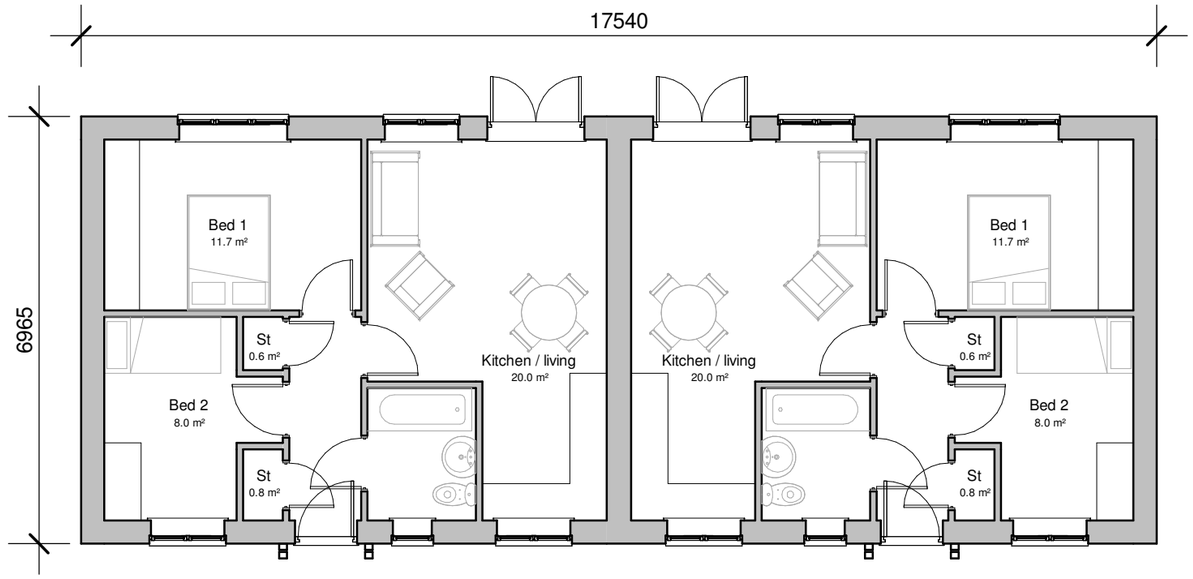

Ground Floor

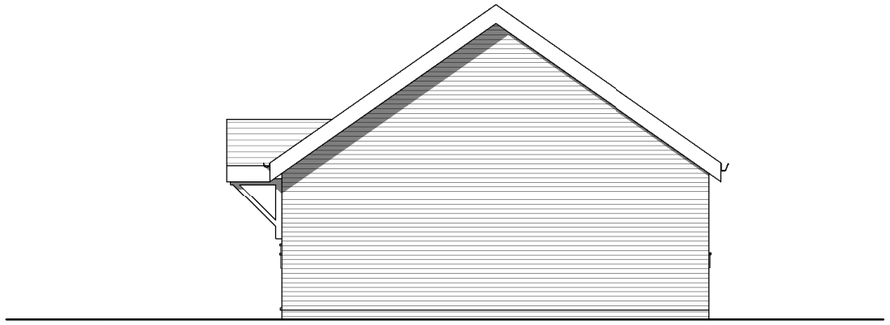

Side Elevation

Front Elevation

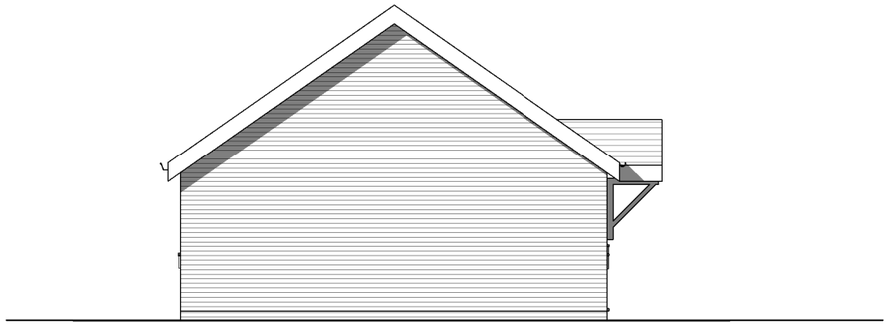

Side Elevation

Rear Elevation

2b3p_b
GIA: 50.8 m² / 547 ft²

0 1 2 3 4 5 10m

Rev.	Date	Description

Cartwright HOMES

Plots 20-21

Client: **Cartwright Homes**

Project: Proposed Housing, Station Road, Bagworth

Scale: 1:100

Date: Sept 2024

Job No.: **24/19**

Drawing No.: **13**

Drawing: 2b3p_b_semi

Author: ZLM

Sheet: A3

THE COPYRIGHT OF THIS DRAWING IS VESTED IN HAYWARD ARCHITECTS LTD.
REPRODUCTION IN ANY FORM, EITHER IN WHOLE OR IN PART IS FORBIDDEN WITHOUT THE PRIOR WRITTEN PERMISSION OF THE COPYRIGHT HOLDER. DO NOT SCALE FROM DRAWING AND ONLY FIGUREED DIMENSIONS ARE TO BE USED

Drawing Status: PLANNING

hayward ARCHITECTS LTD
19 Station Road
Hinckley
Leicestershire
LE10 1AW
Tel: 01455 635 665
Fax: 01455 618 971
www.hayward-architects.co.uk