

Martyn S Dennis Architectural Technician 10 Wesley Close Sapcote LE9 4HJ 01455 272275	Proposed Car Port 43 Butt Lane, Hinckley LE10 1LB.
Scale 1:100 & 1:50 dwg no. date 2.8.11. M/12462	For Mr R. Wincote

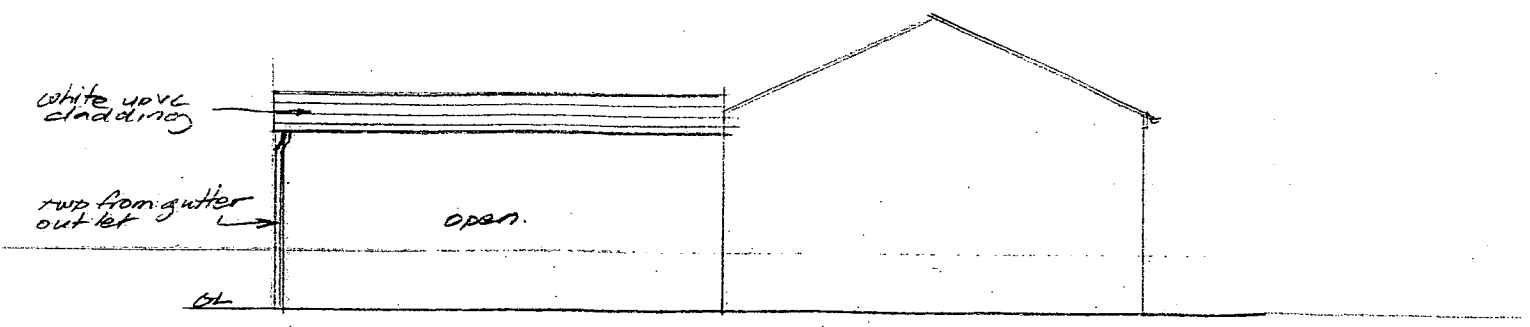


Rear Elevation.

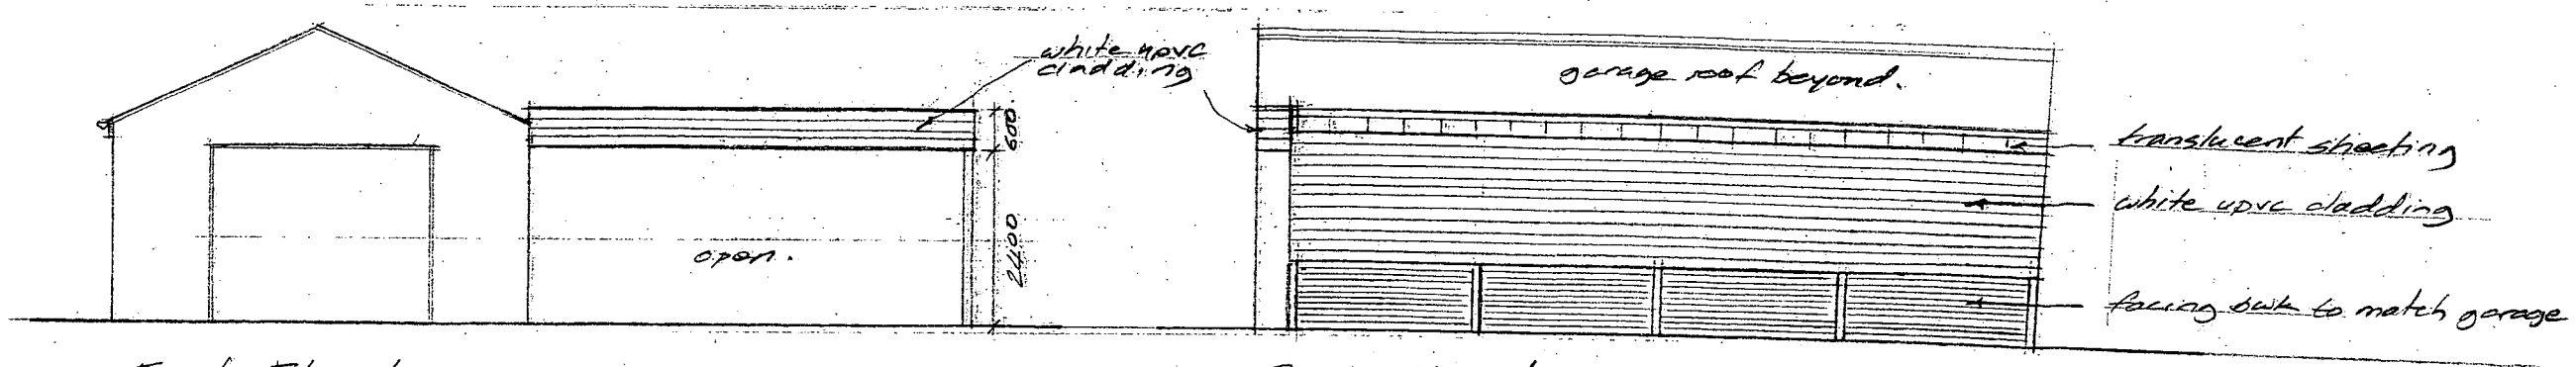


Front Elevation.

Side Elevation.

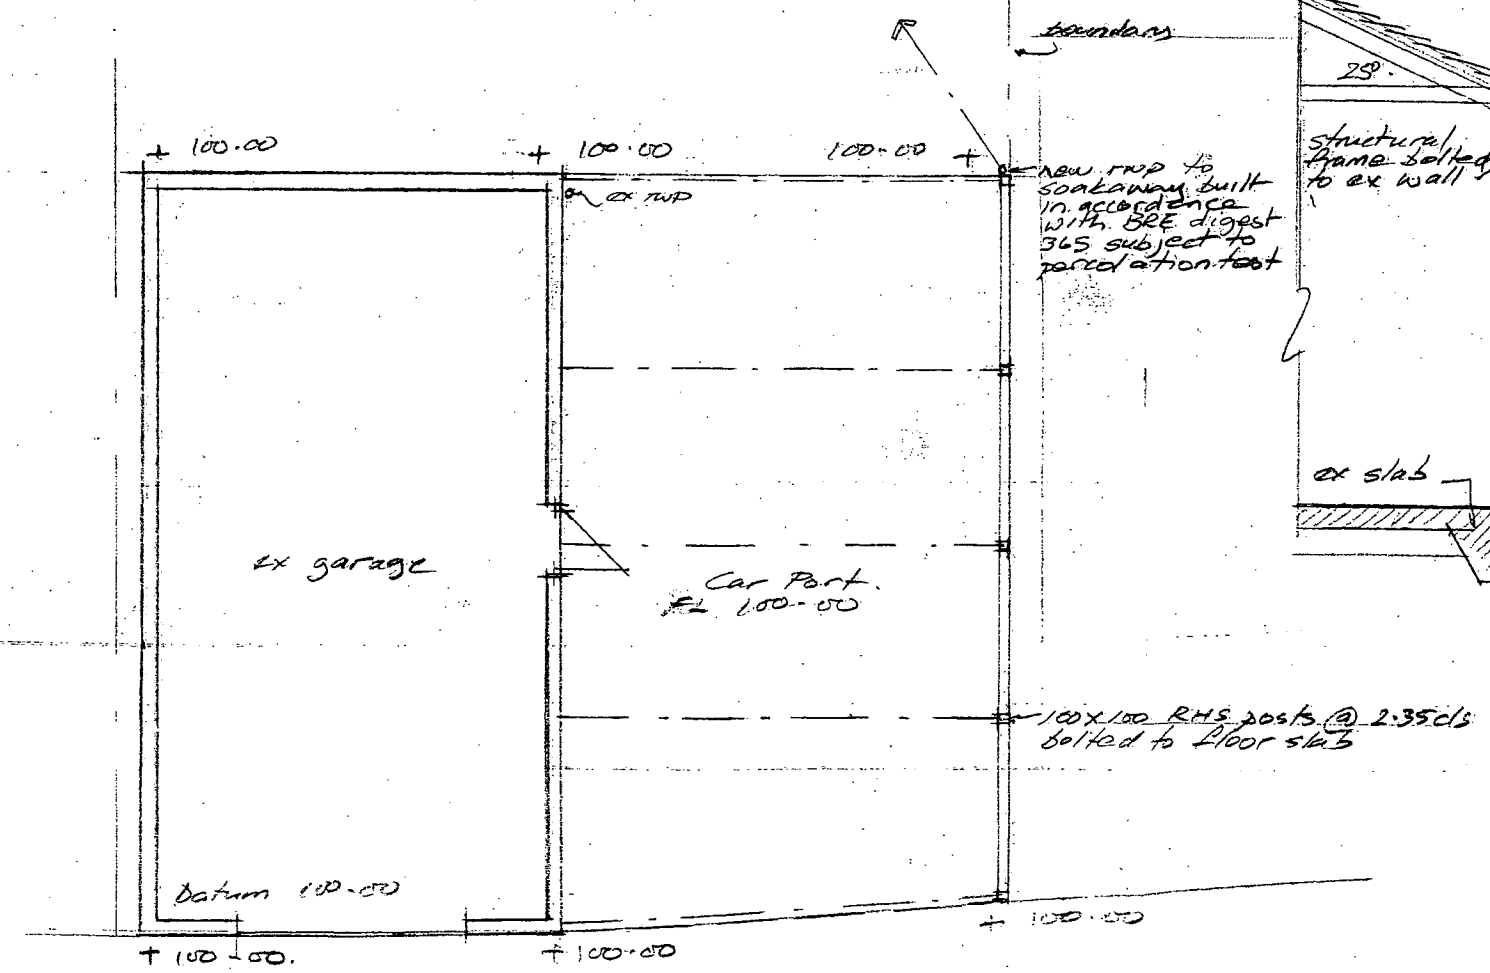

Plan.

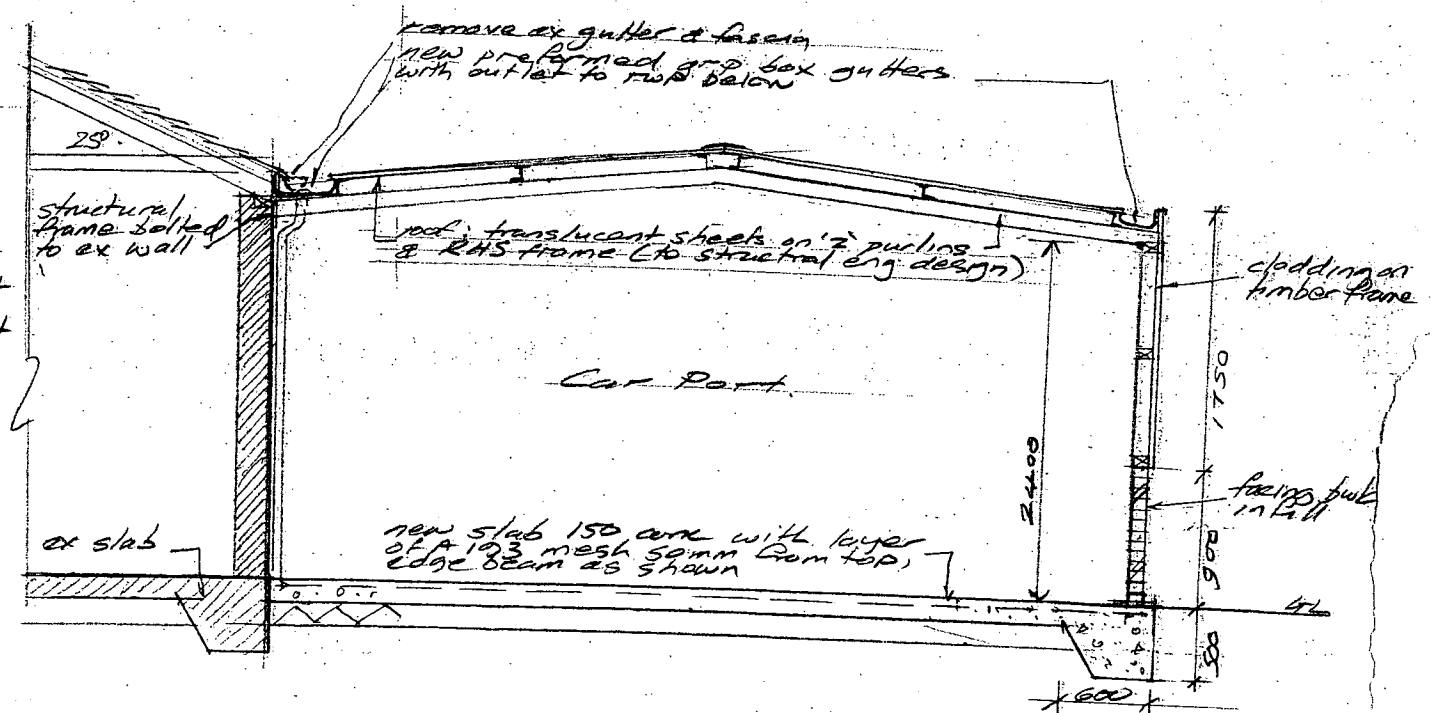

Section. 1:50.